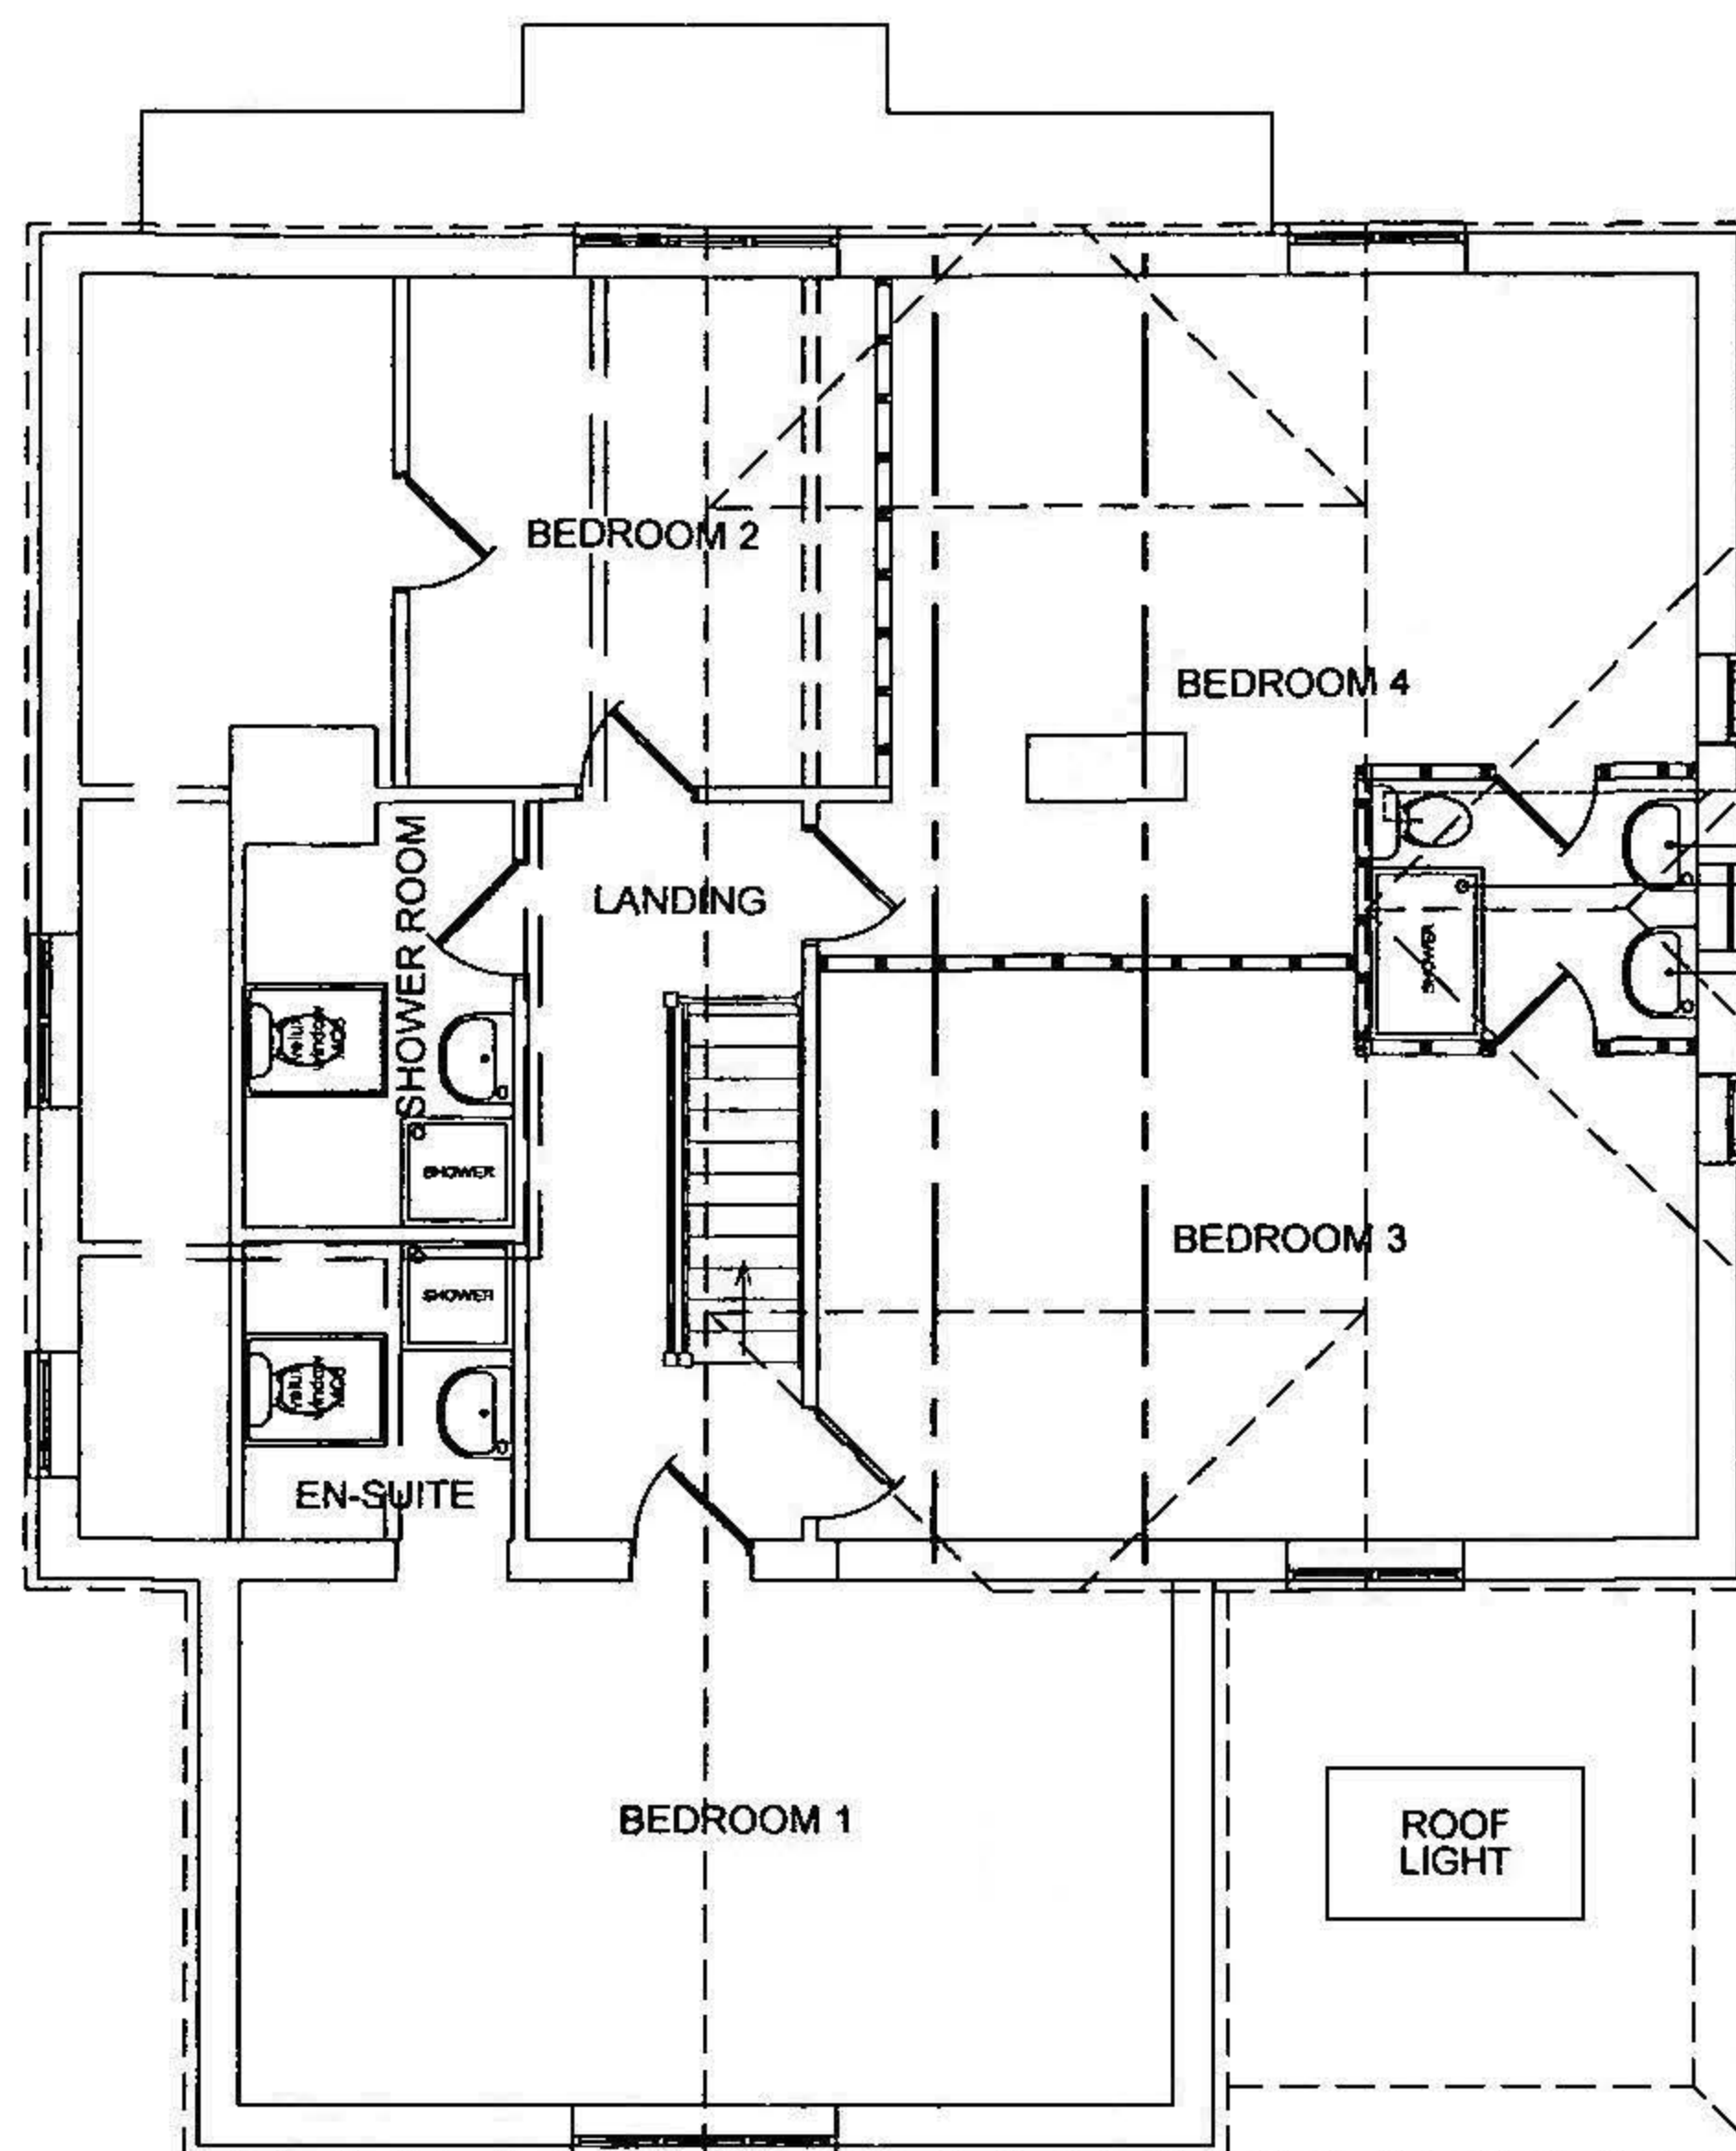
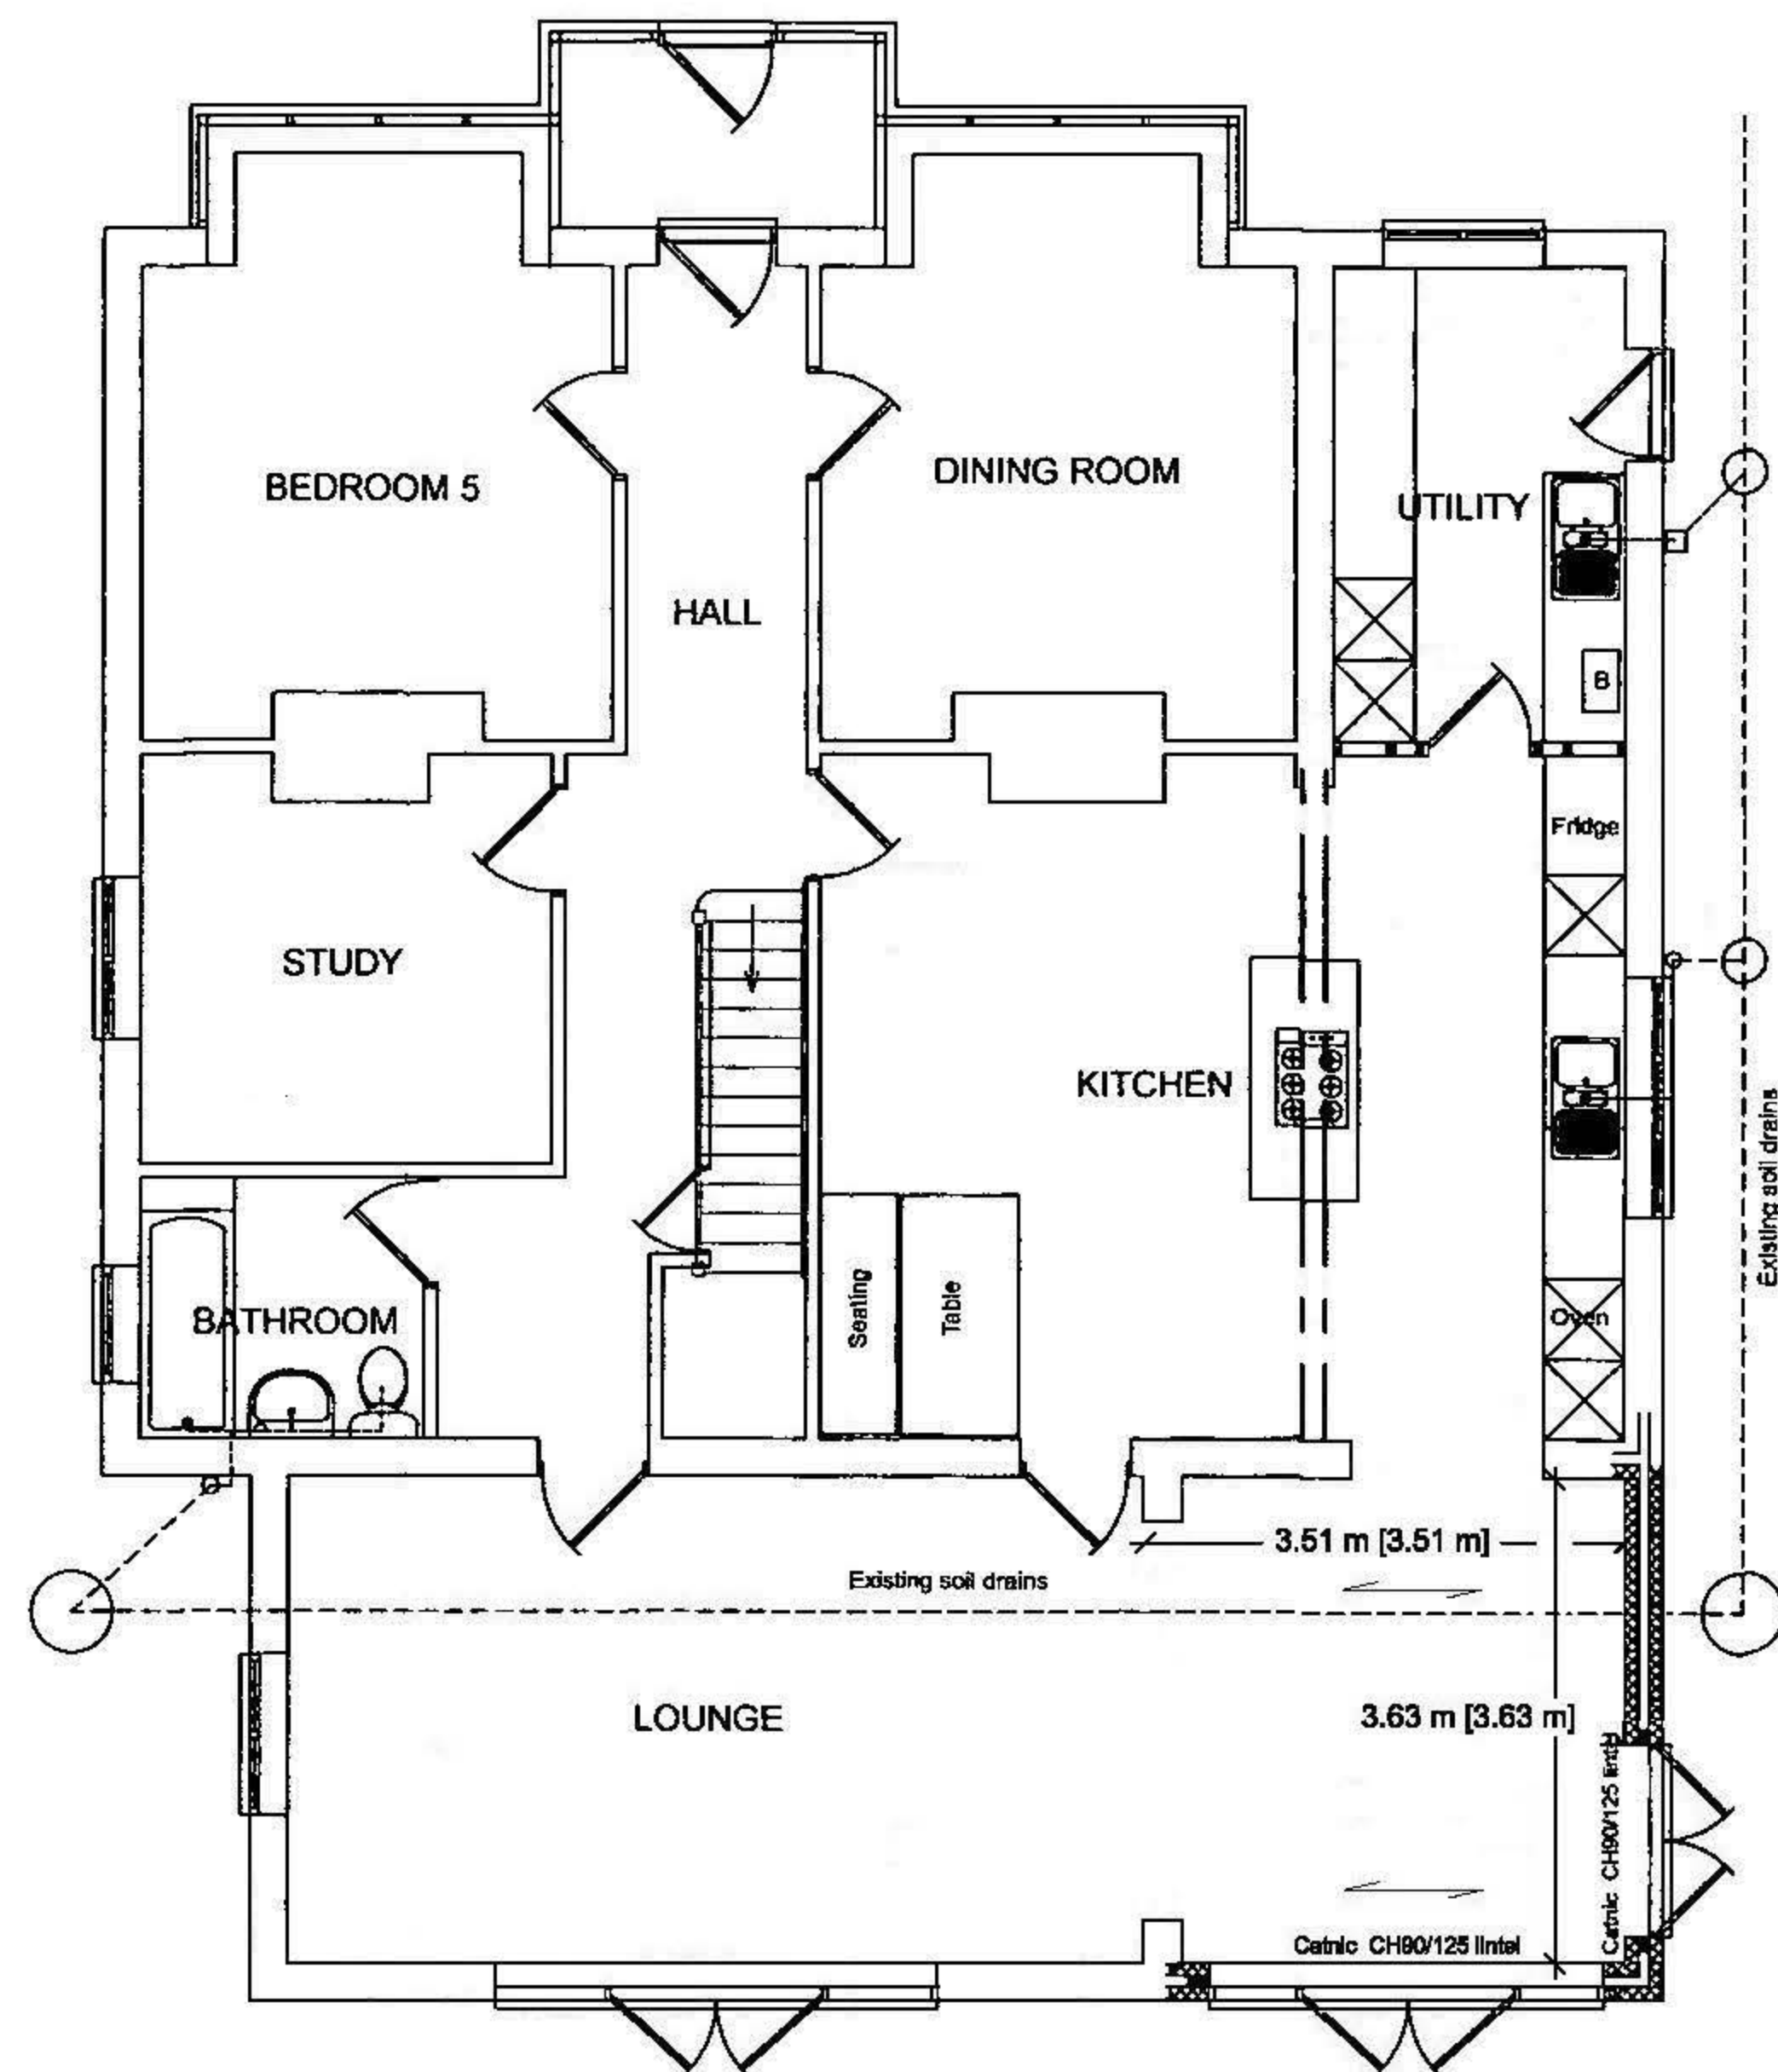


Do not scale from drawings
(excepting Local Authorities)
All dimensions to be checked on site

All work to comply with Building Regulations, British Standards, manufacturer's instructions /specifications and engineer's calculations at all times. Construction must also comply with all safety at work regulations. Additional work may be requested by the building inspector as work proceeds to ensure the new building complies with all building regulations.

No	Change	Date	Int

Title:
Farlings
Avisford Park Road
Walberton
BN18 0AP

Scale: 1:100

Date: 6 th Jan 2022

Drawn by:

2022/04