ARUN DISTRICT COUNCIL WA/40/14/HH

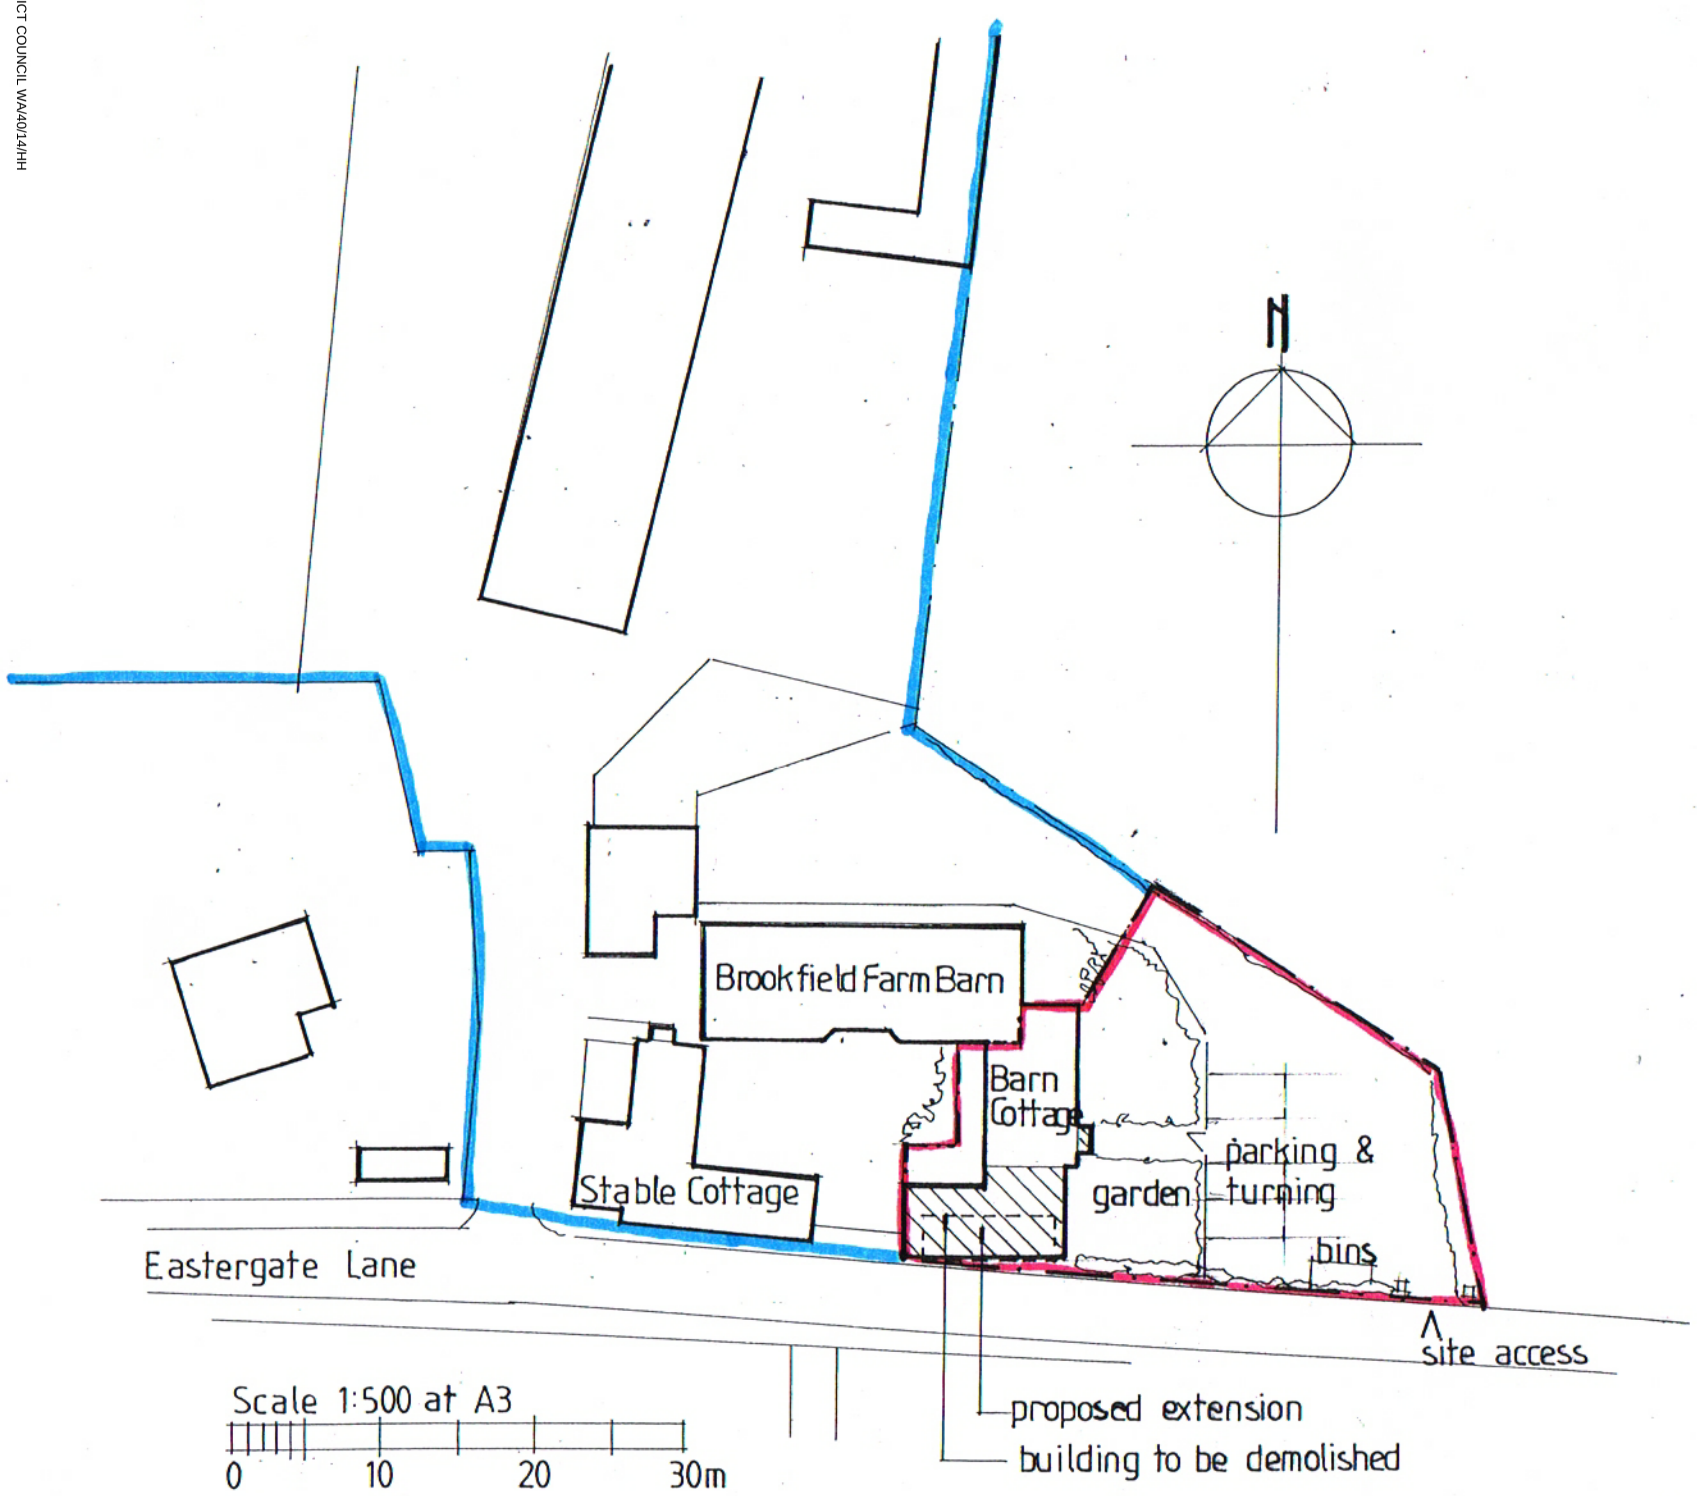

Block/site plan

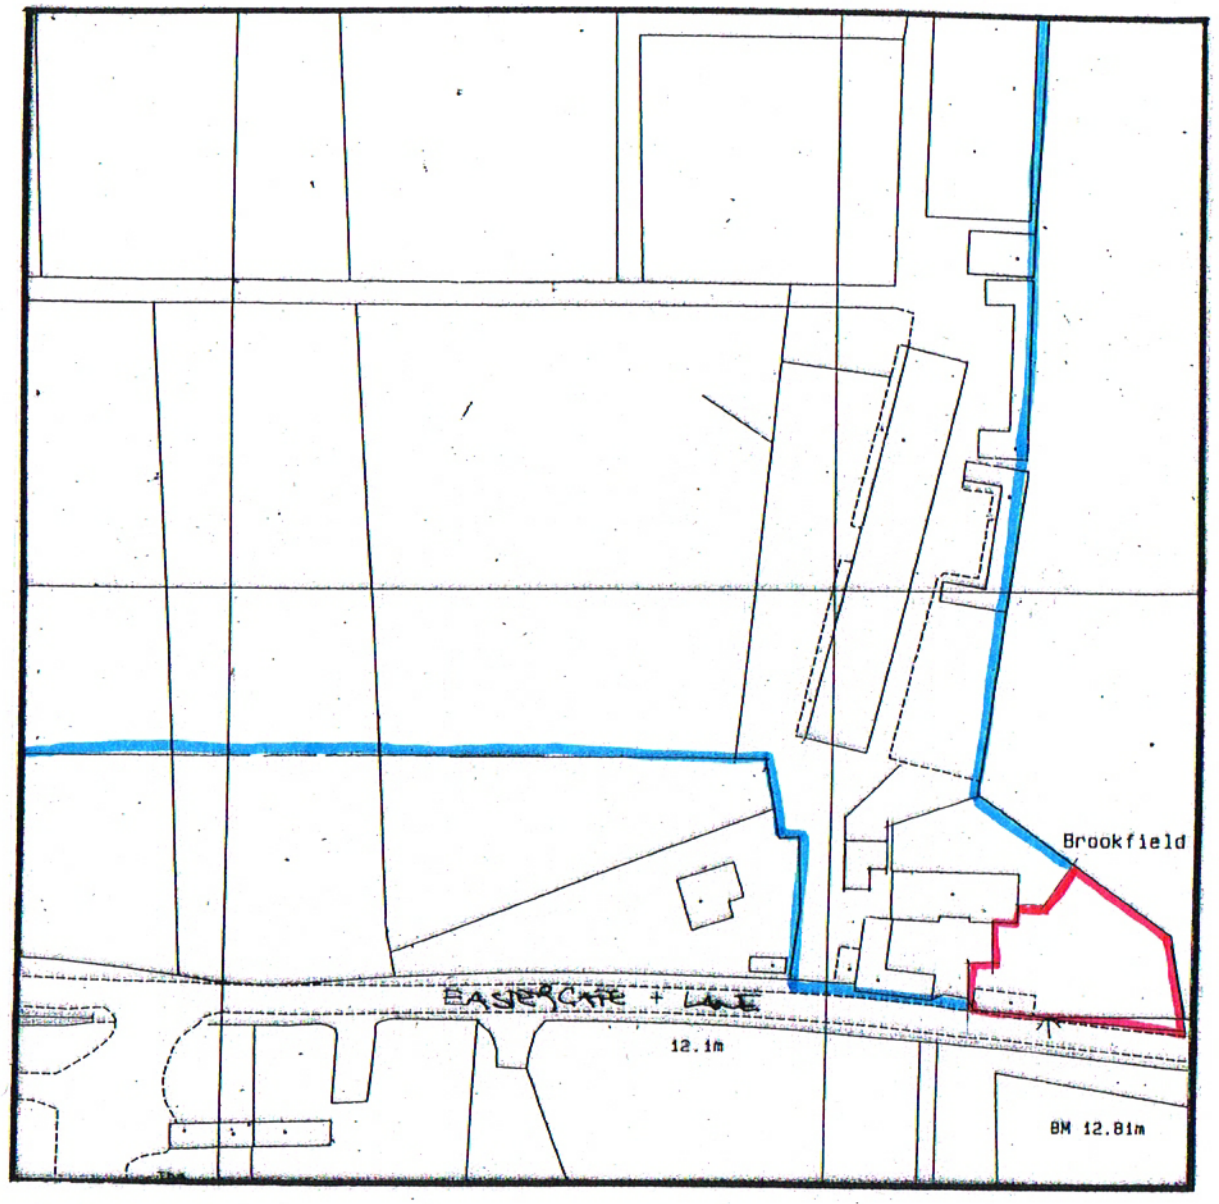

Location plan

RJCA Chartered Architects
The White House, 2 Lavant Road
Chichester, West Sussex PO19 5RQ
Tel: 01243 779600
Mobile: 07973435493
Email: rjcatkinson@btinternet.com

Project Name: Barn Cottage, Brookfield Farm

Drawing: Proposed extension – location & block plans

Drawing Number: 2013/03/07 **Rev.** A