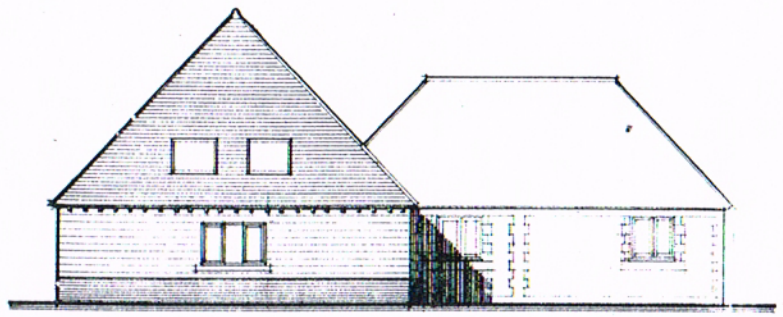

West Elevation

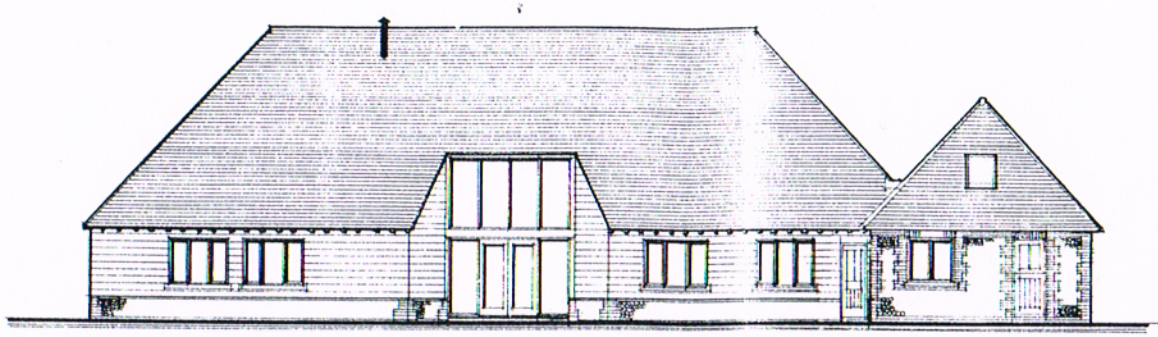

South Elevation

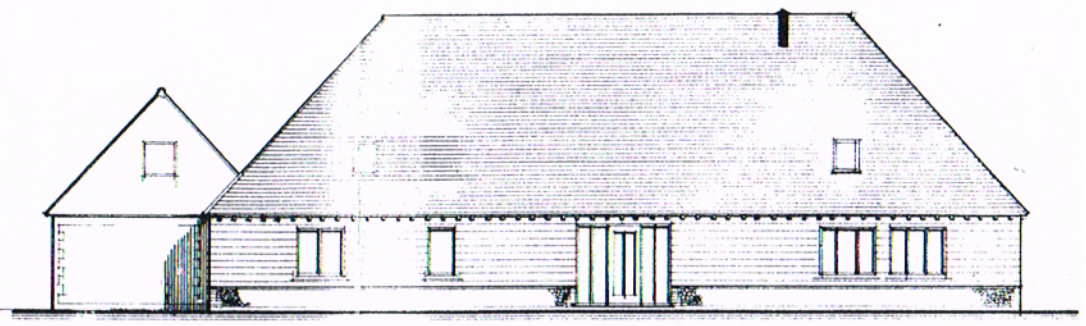

North Elevation

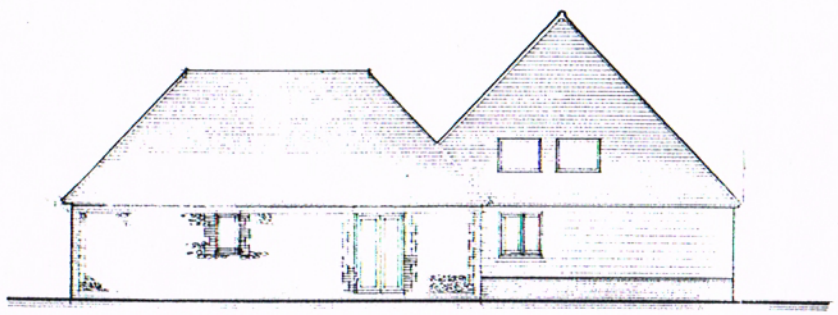

East Elevation

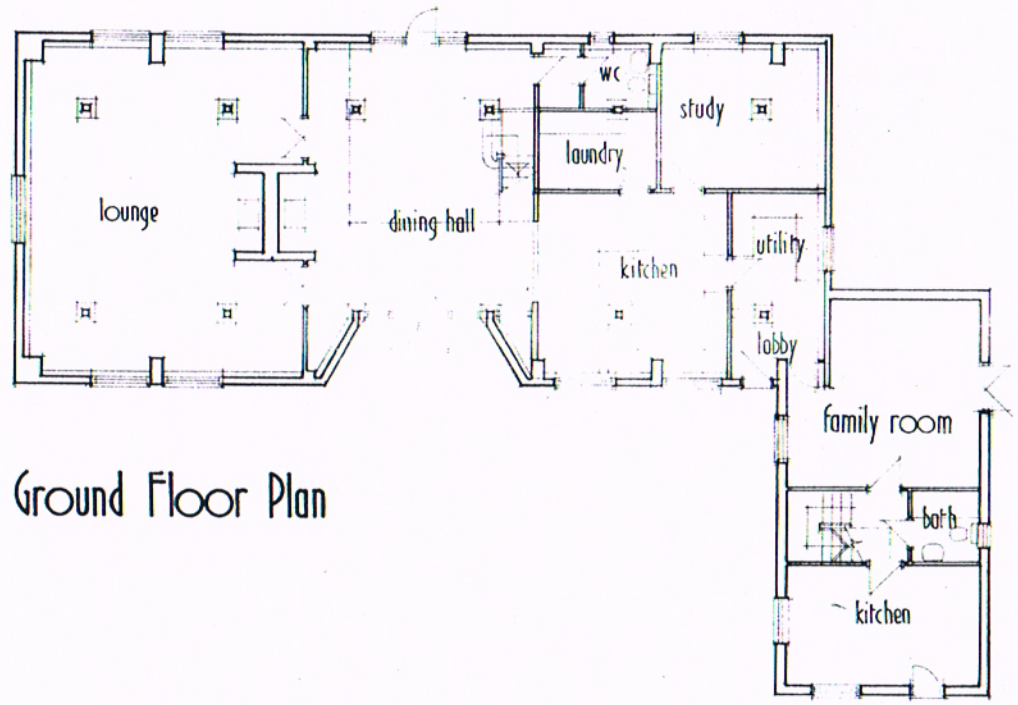

Ground Floor Plan

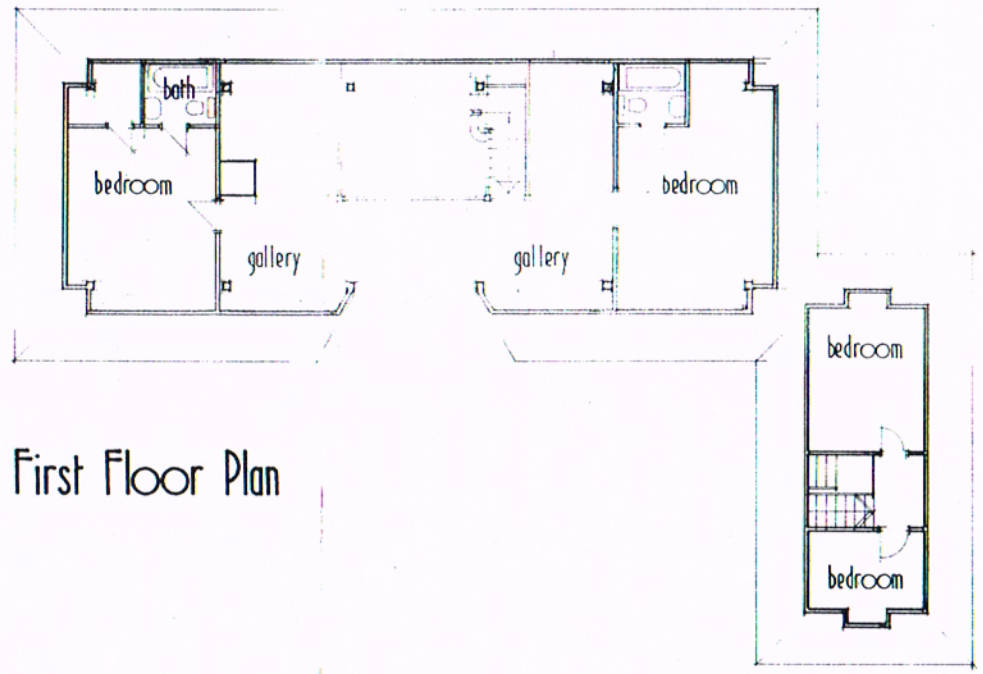

First Floor Plan

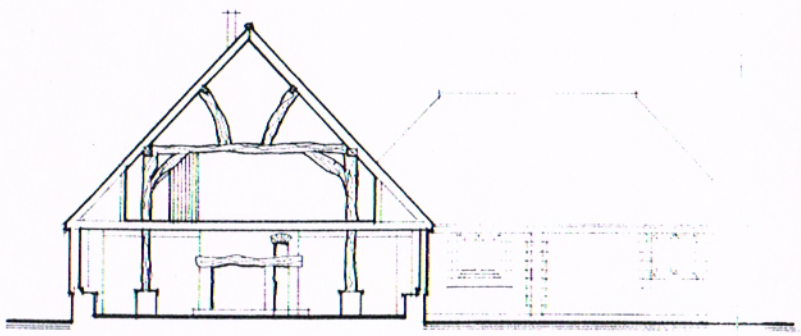

Section

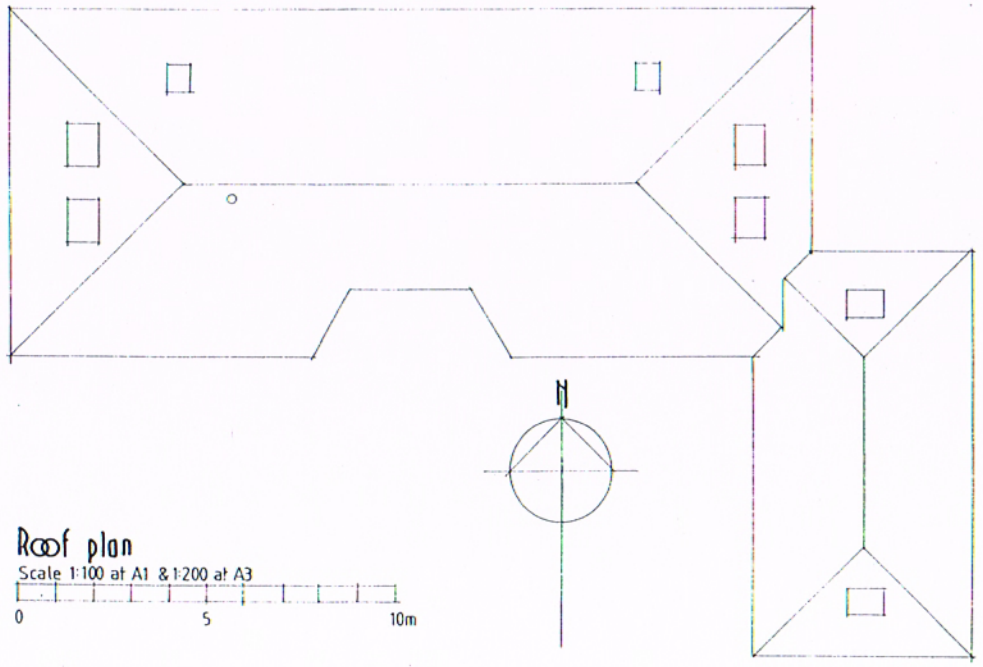

Roof plan

Scale 1:100 at A1 & 1:200 at A3

0 5 10m

RJCA Chartered Architects
The White House, 2 Lavant Road
Chichester, West Sussex PO19 5RQ
Tel: 01243 779600
Mobile: 07973435493
Email: rjcatkinson@btinternet.com

Project Name: Barn Cottage, Brookfield Farm

Drawing: Survey as existing (1:100@A1 & 1:200@A3)

Drawing Number: 2013/03/01 Rev.

ARUN DISTRICT COUNCIL WA/40/14/HH