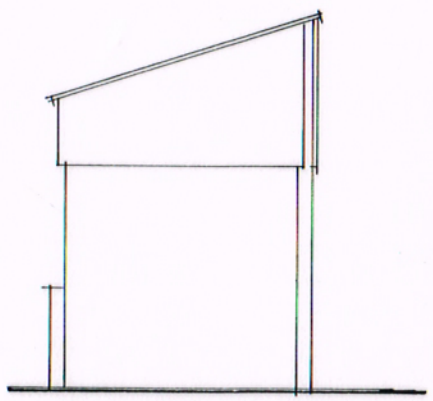

East elevation

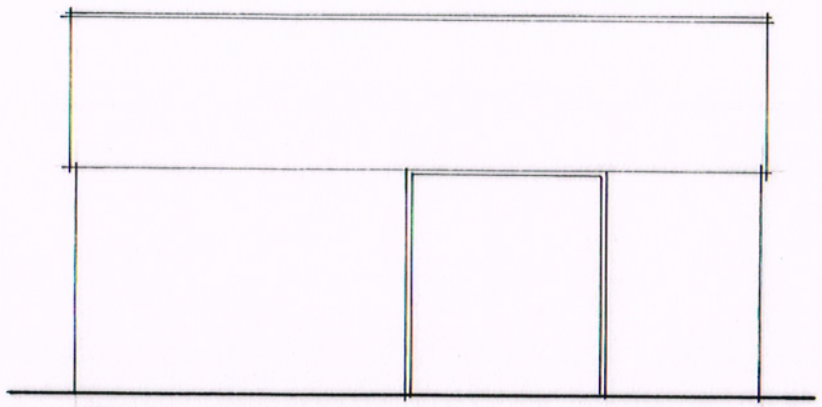

North elevation

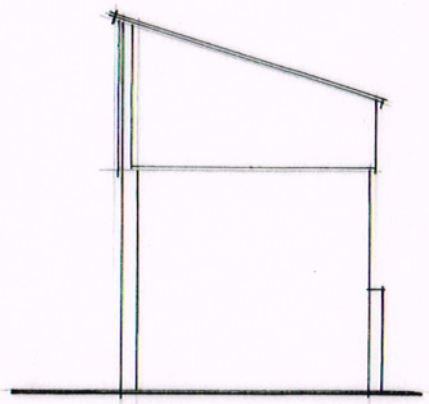

West elevation

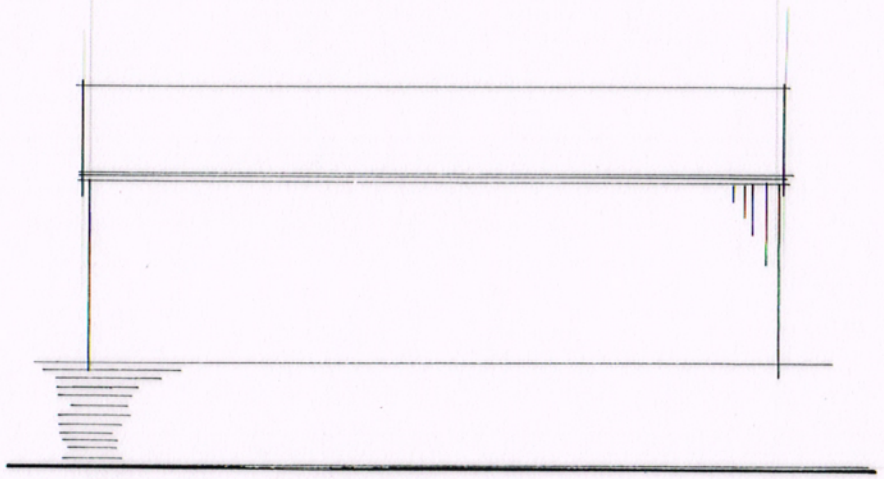

South elevation

Scale 1:100 at A3

0 5 10m

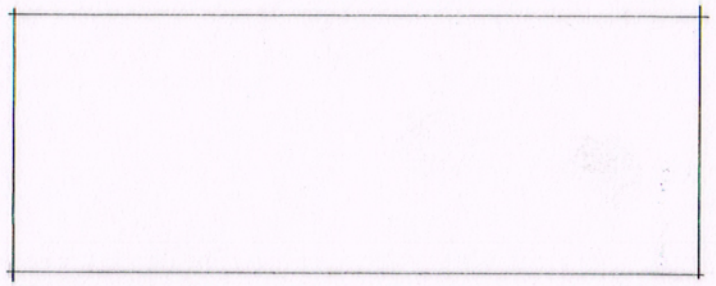

Roof plan

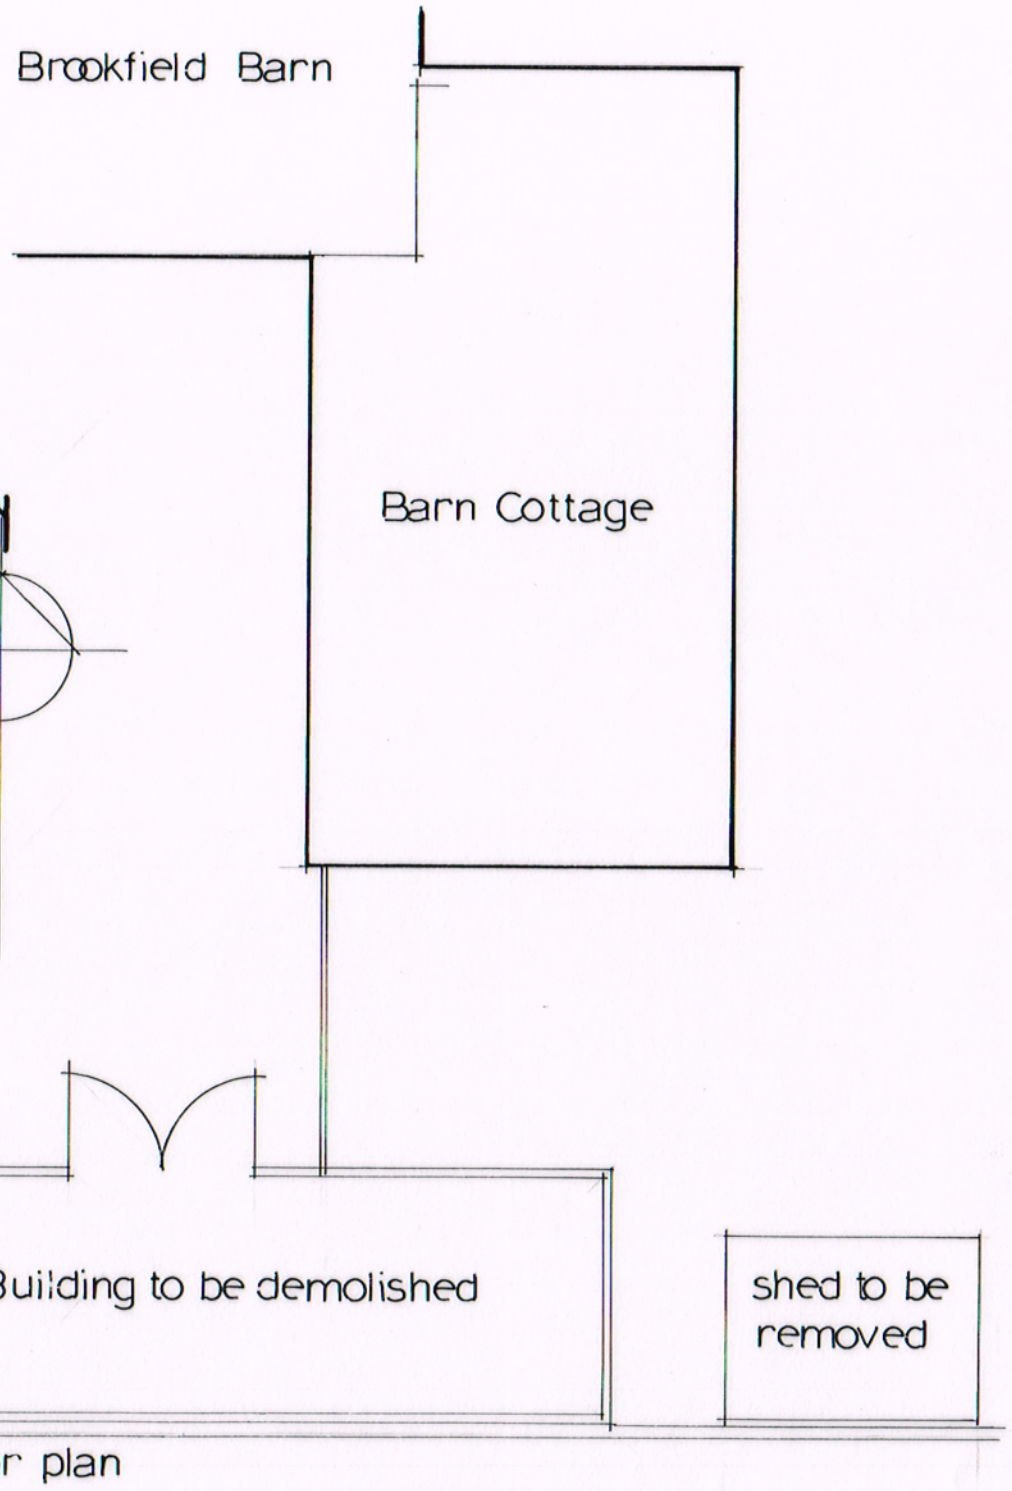

Floor plan

RJCA Chartered Architects
The White House, 2 Lavant Road
Chichester, West Sussex PO19 5RQ
Tel: 01243 779600
Mobile: 07973435493
Email: rjcatkinson@btinternet.com

Project Name: **Barn Cottage, Brookfield Farm**

Drawing: **Survey as existing – building to be demolished**

Drawing Number: **2013/03/02** **Rev.**

ARUN DISTRICT COUNCIL WA/40/14/HH