BROOKFIELD FARM BARN

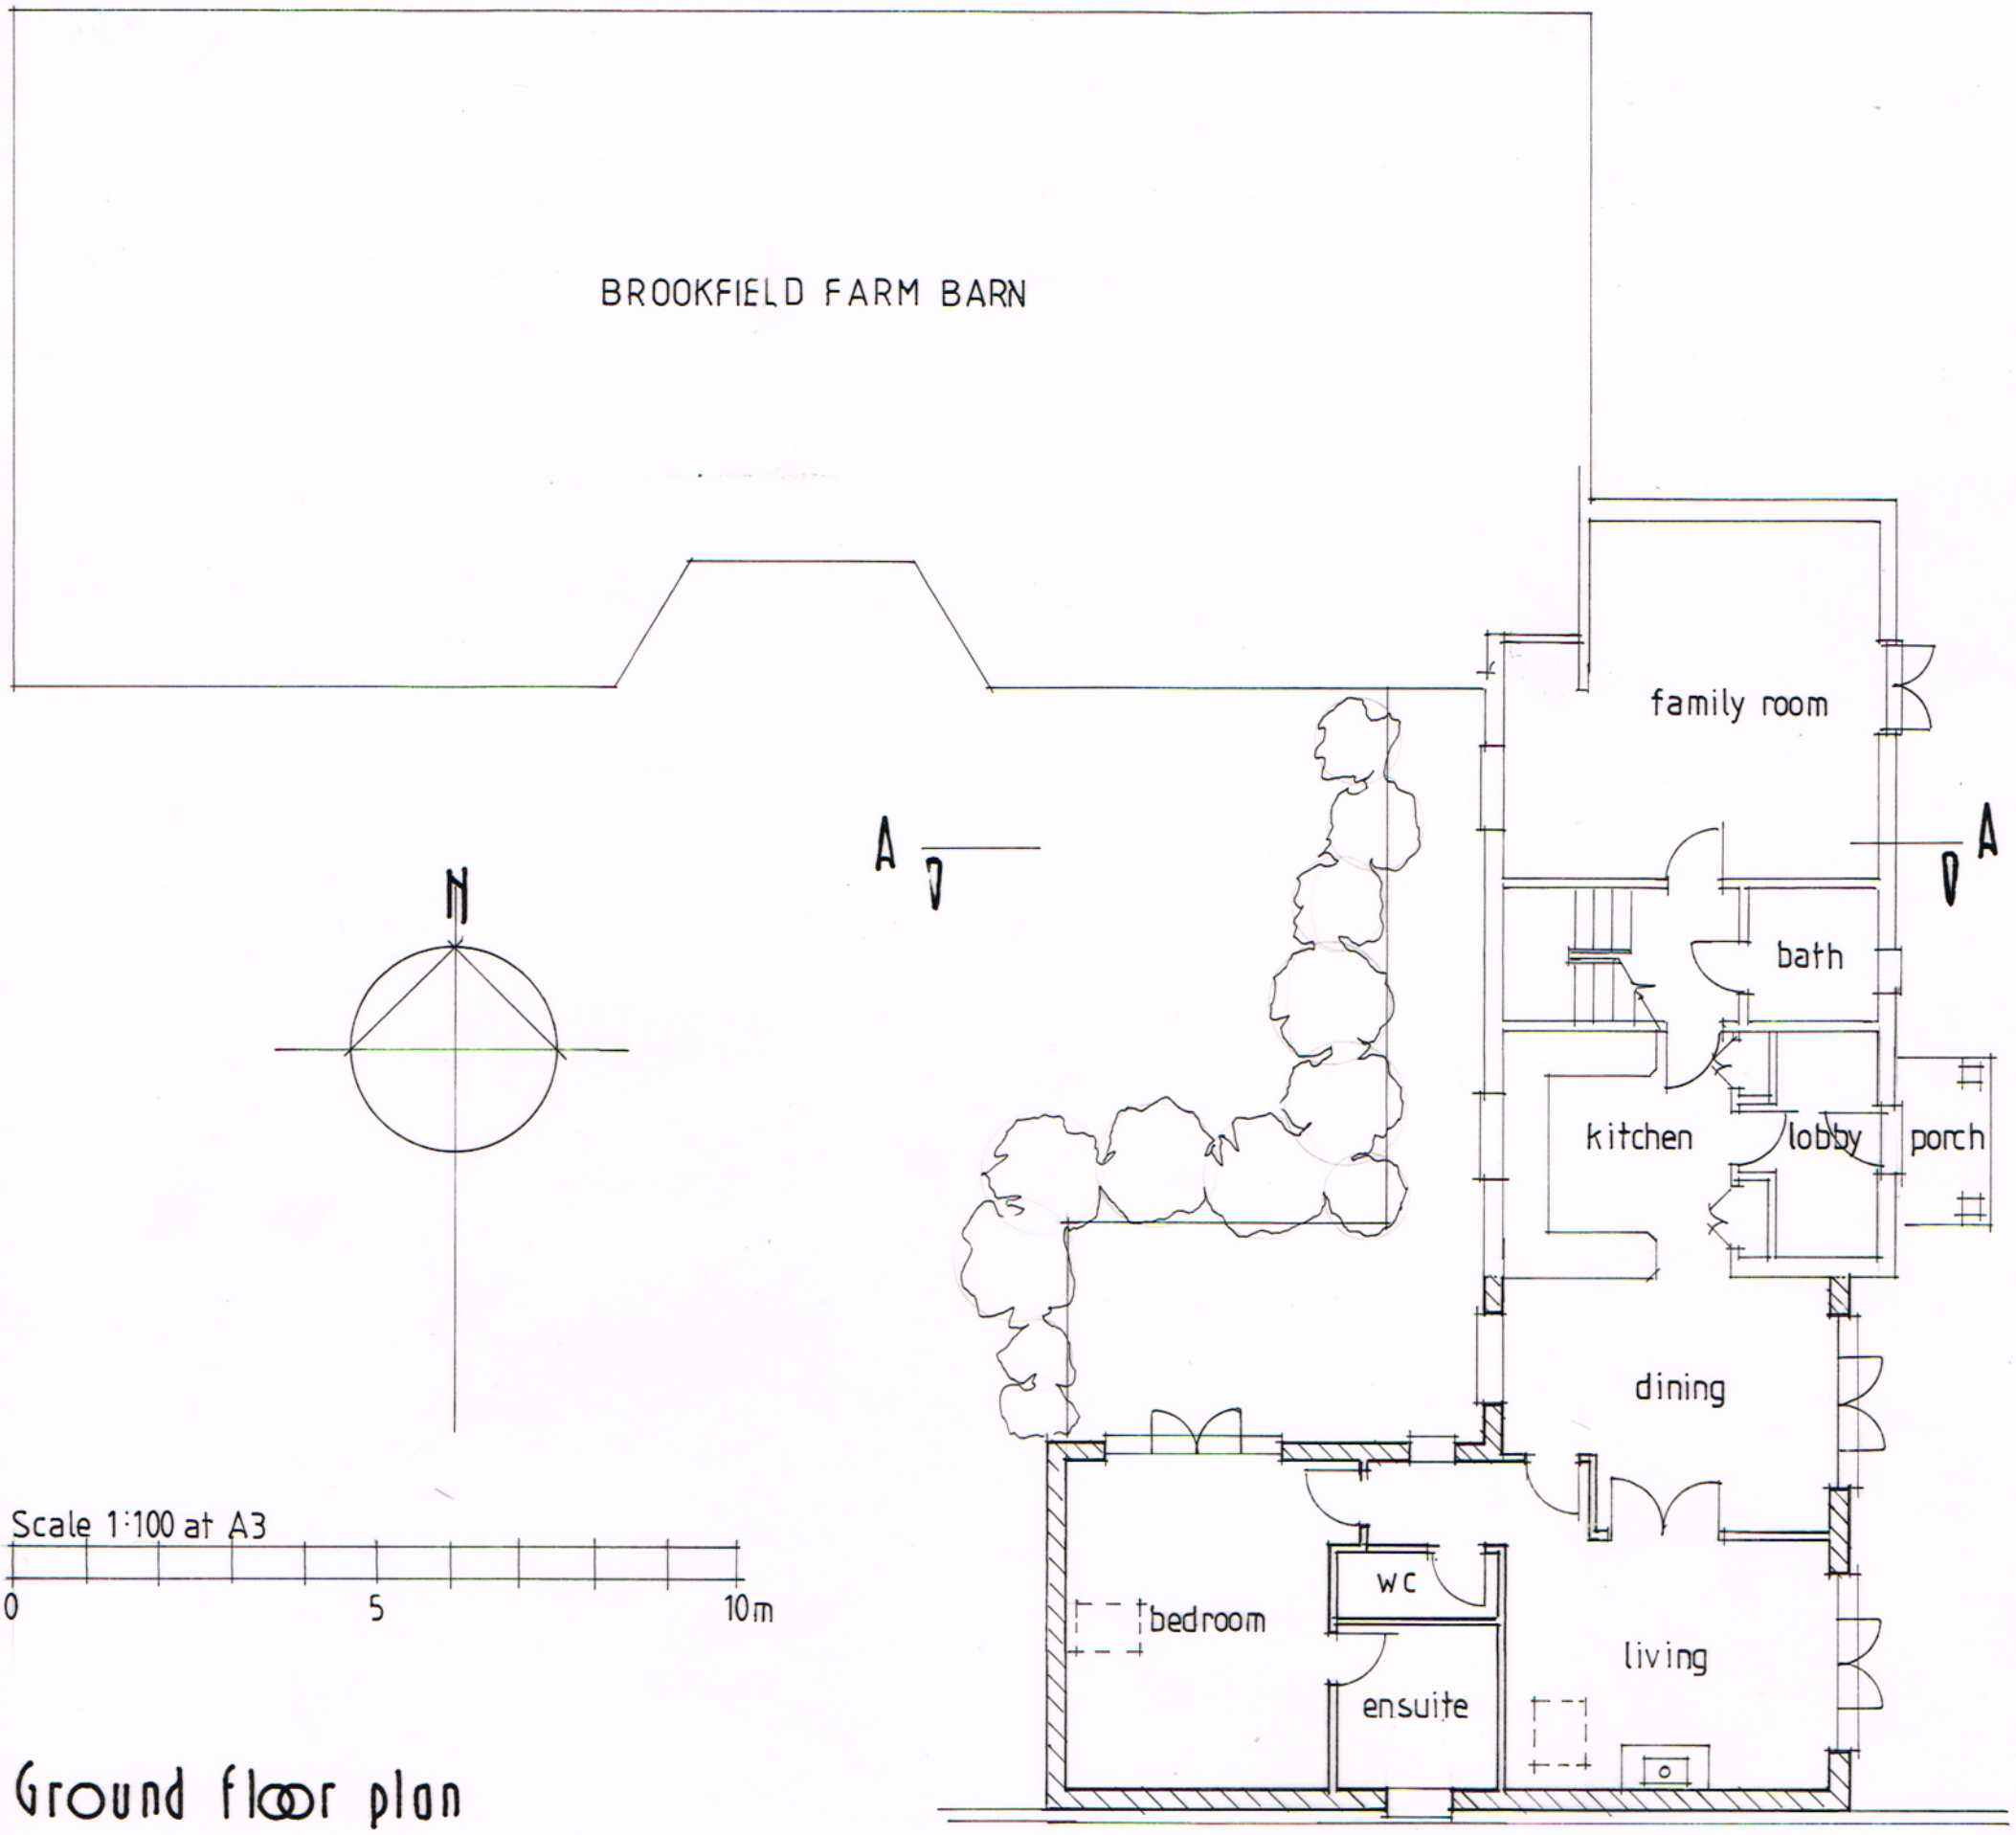

Scale 1:100 at A3

0 5 10m

Ground floor plan

RJCA Chartered Architects
The White House, 2 Lavant Road
Chichester, West Sussex PO19 5RQ
Tel: 01243 779600
Mobile: 07973435493
Email: rjcatkinson@btinternet.com

Project Name: Barn Cottage, Brookfield Farm

Drawing: Proposed extension – ground floor plan

Drawing Number: 2013/03/03 **Rev.** B

ARUN DISTRICT COUNCIL WA/40/14/HH