


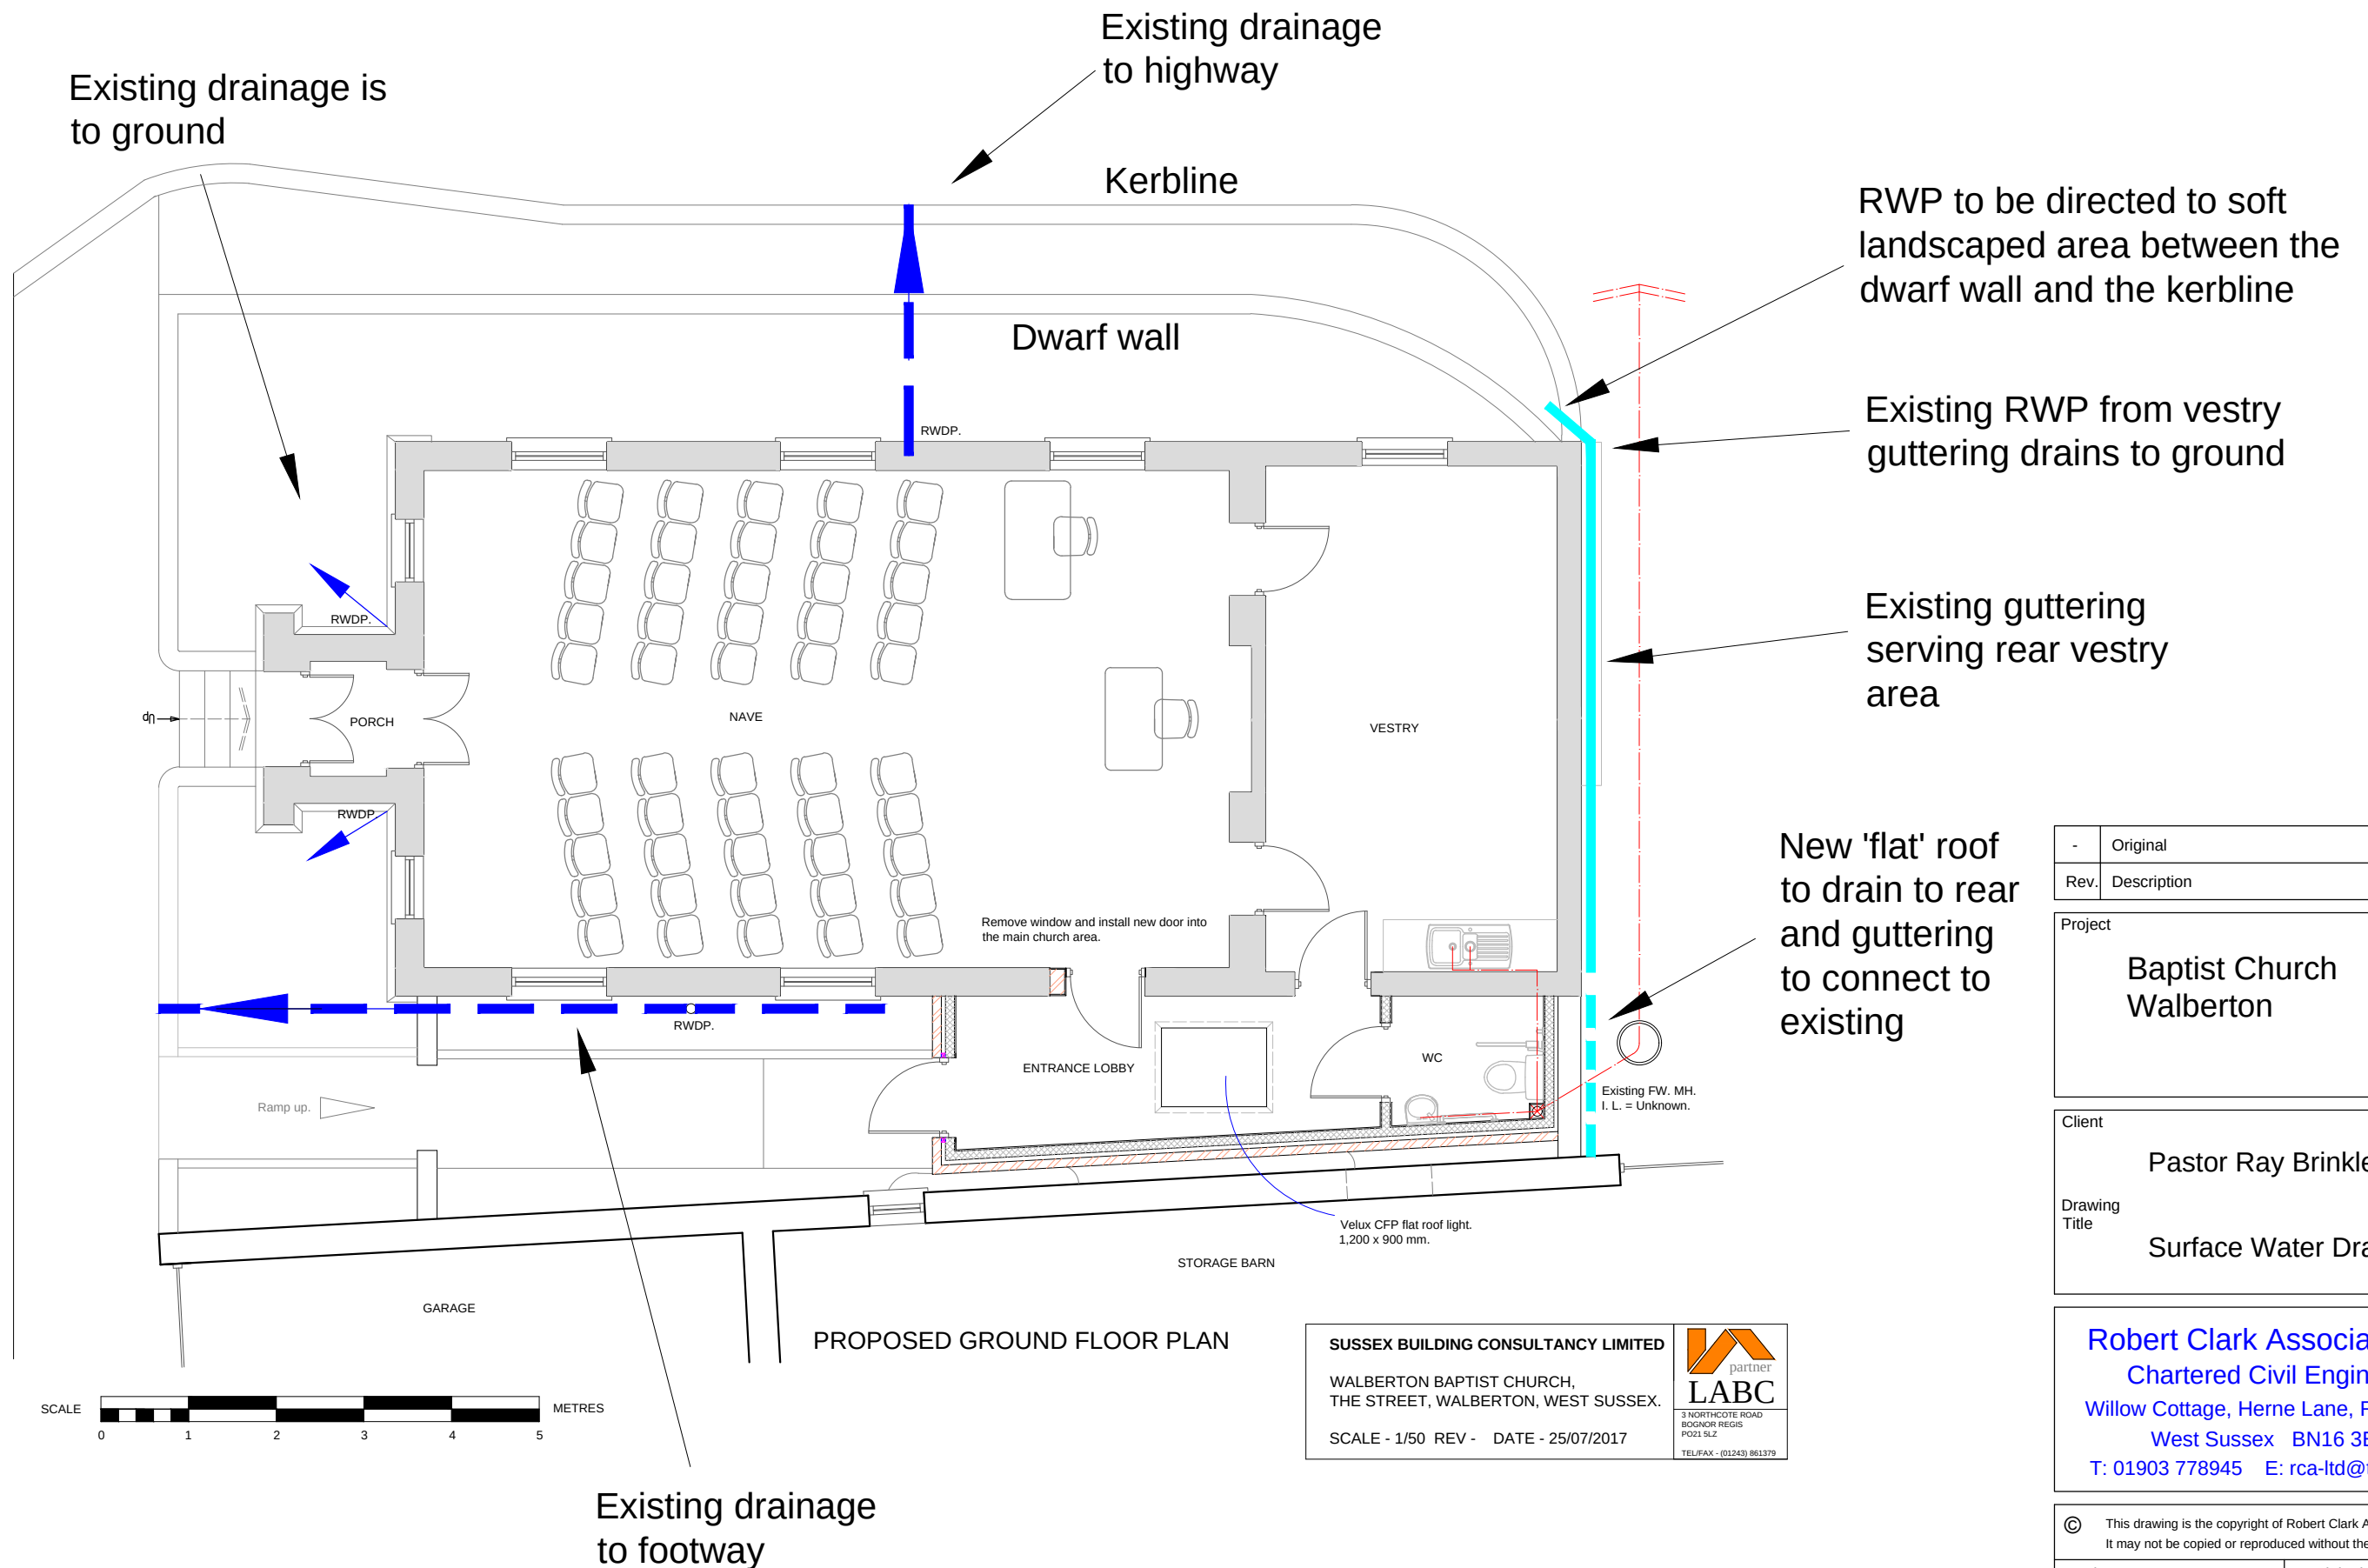

-	Original	RTFC	5.4.18
Rev.	Description	Drn.	Date

Project	Baptist Church Walberton
---------	--------------------------

Client	Pastor Ray Brinkley
Drawing Title	Surface Water Drainage

Robert Clark Associates Ltd Chartered Civil Engineers Willow Cottage, Herne Lane, Rustington West Sussex BN16 3EE T: 01903 778945 E: rca-ltd@talktalk.net

© This drawing is the copyright of Robert Clark Associates Limited It may not be copied or reproduced without their written authority	
Scale 1:75	At original A3
Drawing Number 1784/SK2	Revision -

SUSSEX BUILDING CONSULTANCY LIMITED

WALBERTON BAPTIST CHURCH,
THE STREET, WALBERTON, WEST SUSSEX.

SCALE - 1/50 REV - DATE - 25/07/2017

partner
LABC

3 NORTHCOTE ROAD
BOCKWORTH REGIS
PO21 5LZ
TEL/FAX - (01243) 861379