


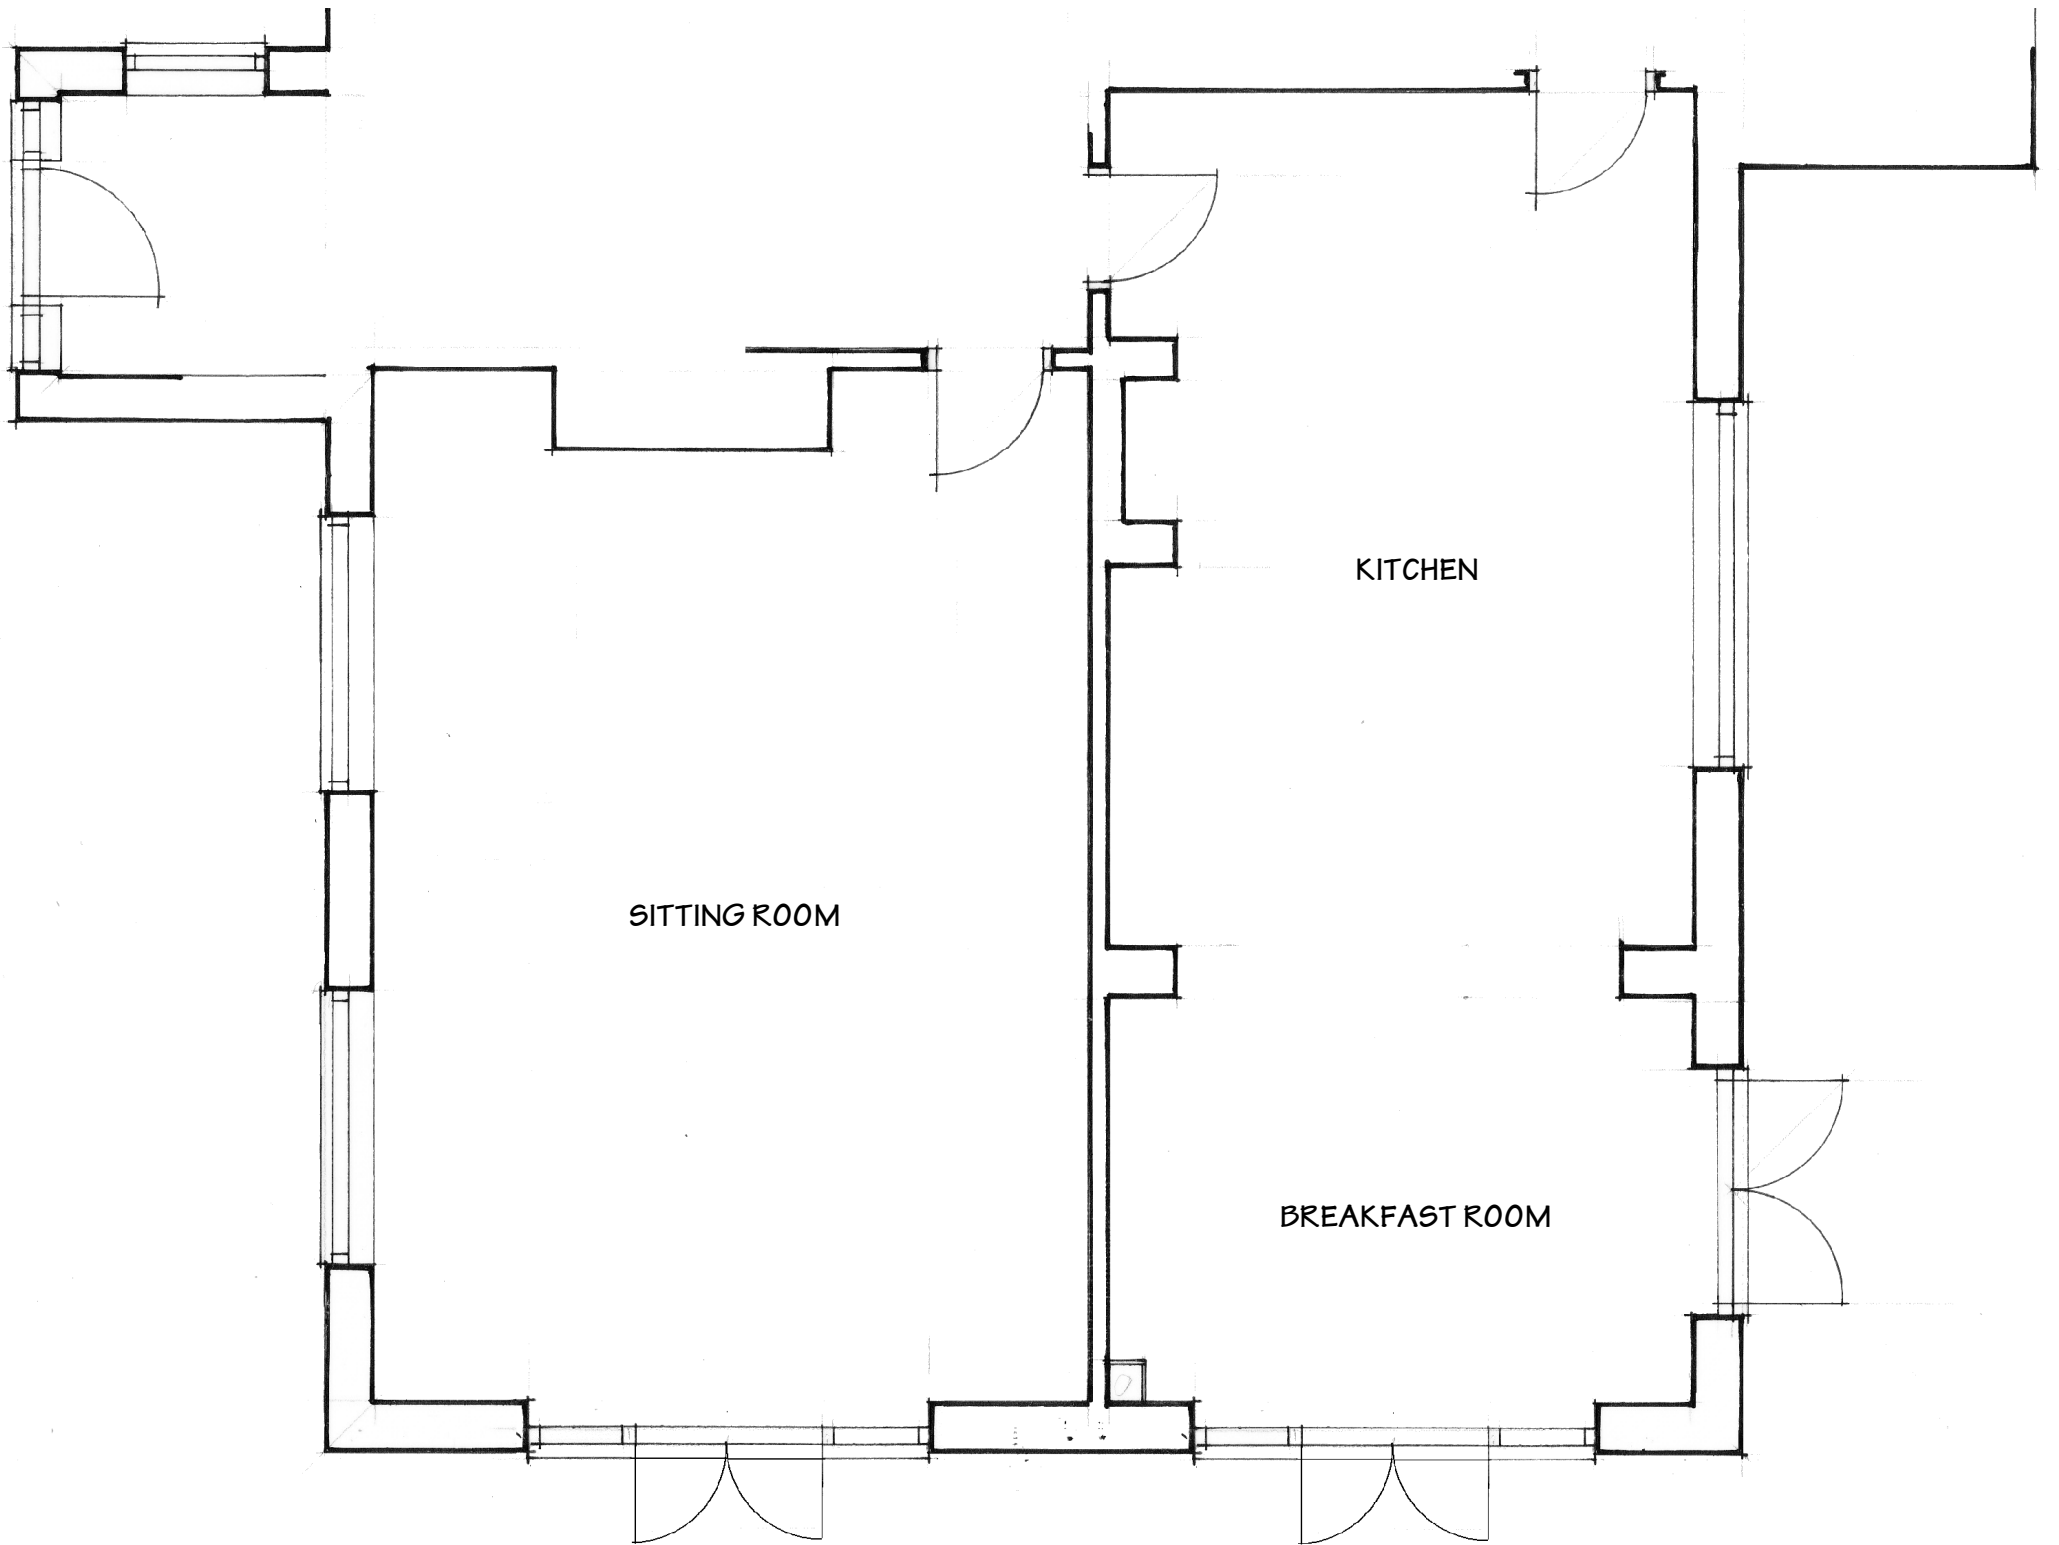


SITTING ROOM

KITCHEN

BREAKFAST ROOM

ARCHITECTURAL DESIGN

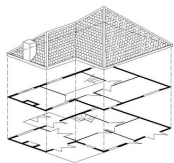

01730 268719
07878 068787
saxon-end@tiscali.co.uk

Saxon End
Bordean
Petersfield
Hampshire
GU32 1EP

Client

MR & MRS DOBSON


Job

ASHGROVE, WEST WALBERTON LANE
WALBERTON

Drawing

COPYRIGHT ©

EXISTING FLOOR PLAN

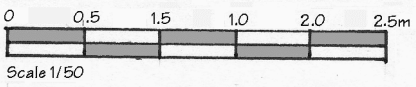

Date April 2018

Ref

D0/18/001