


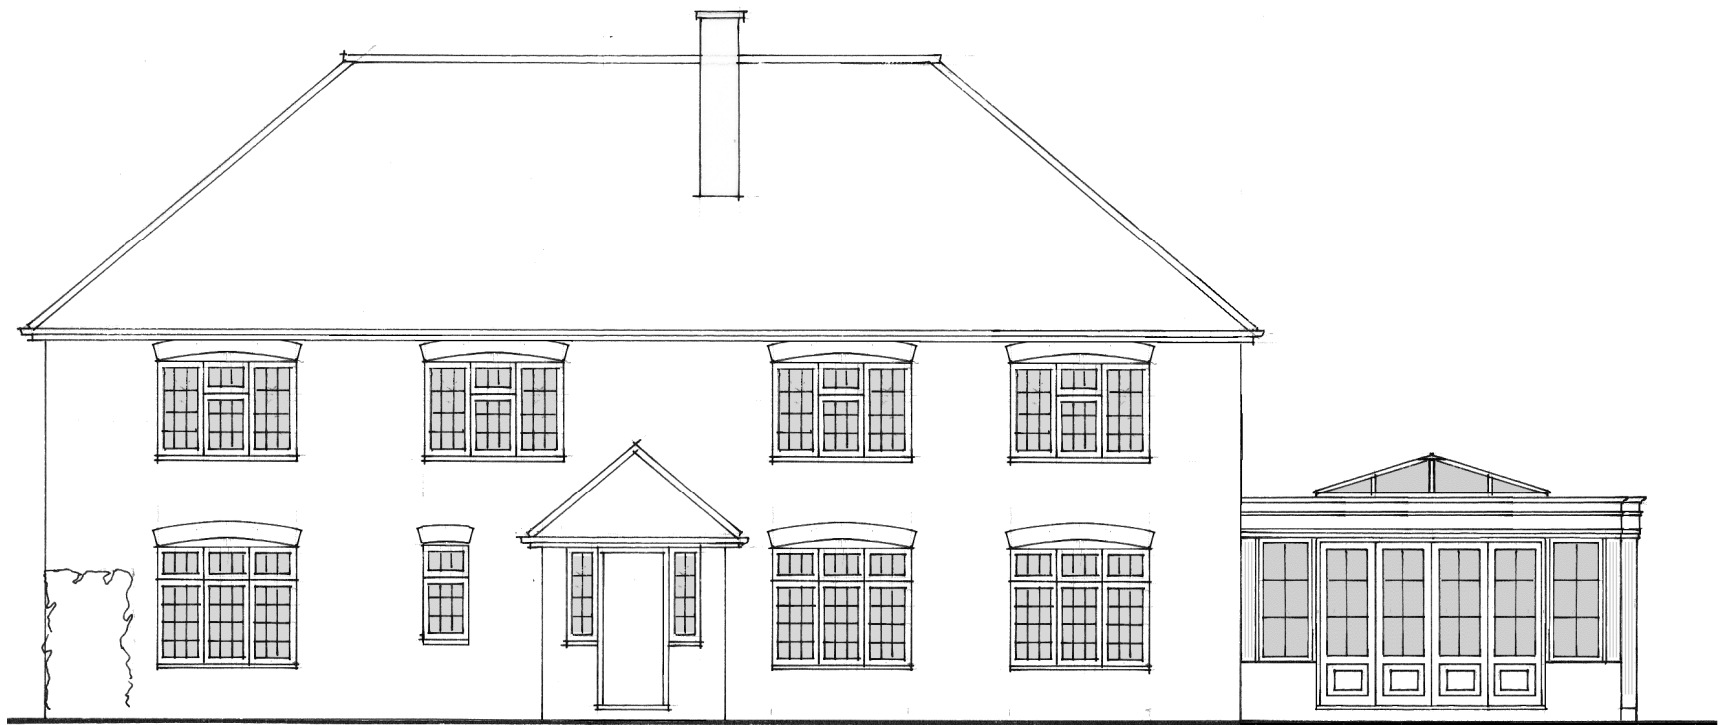

WEST ELEVATION



SOUTH ELEVATION

MATERIALS

Walls – Brickwork to match existing.

Frame – Hardwood casements, doors and timber work all finished with micro-porous paint.

Lantern – Hardwood frame capped with powder coated aluminium. Ridge capped with aluminium powder coated dark grey.


Roof – Fibreglass roof covering coloured lead grey.

Glazing – Double glazed clear glass units.



EAST ELEVATION

ARCHITECTURAL DESIGN

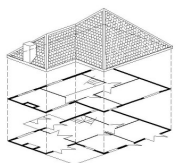

01730 268719
07878 068787
saxon-end@tiscali.co.uk

Saxon End
Bordean
Petersfield
Hampshire
GU32 1EP

Client

MR & MRS DOBSON


Job

ASHGROVE, WEST WALBERTON LANE
WALBERTON

Drawing

COPYRIGHT ©

PROPOSED ELEVATIONS

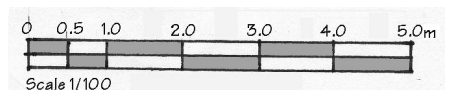

Date April 2018

Ref

D0/18/004