


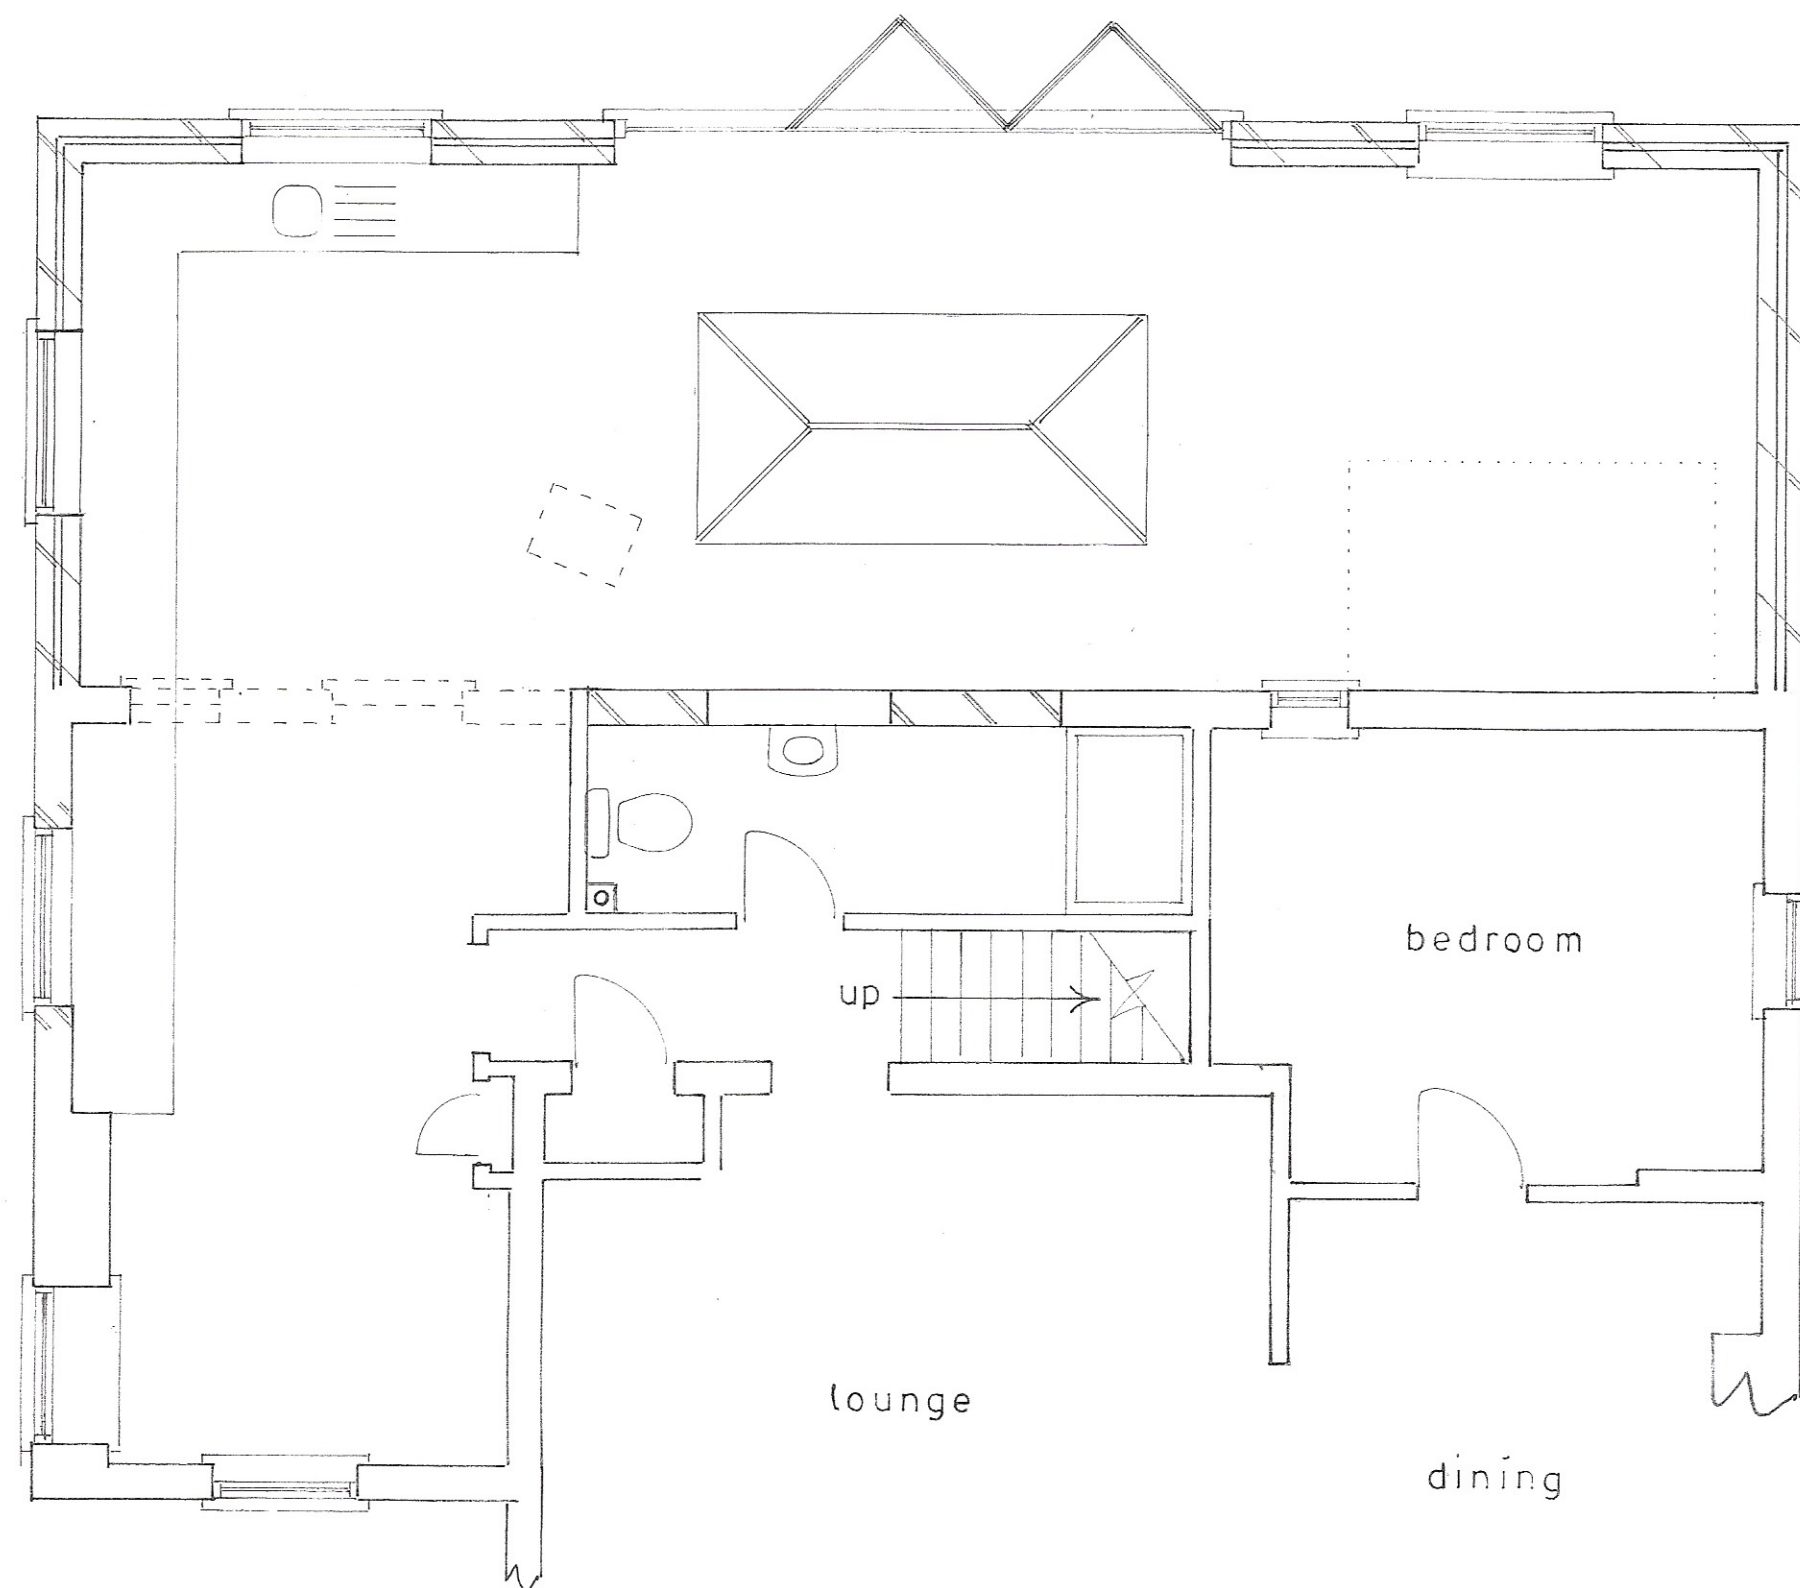

Plan
1 : 50

38'00"


8'00" x 4'00"

Proposed

PROPOSED SINGLE STOREY EXTENSION AT 'AYLINGS COTTAGE', WEST WALBERTON LANE,
WALBERTON FOR MR. & MRS. S. DACE.



location plan
1 : 1250

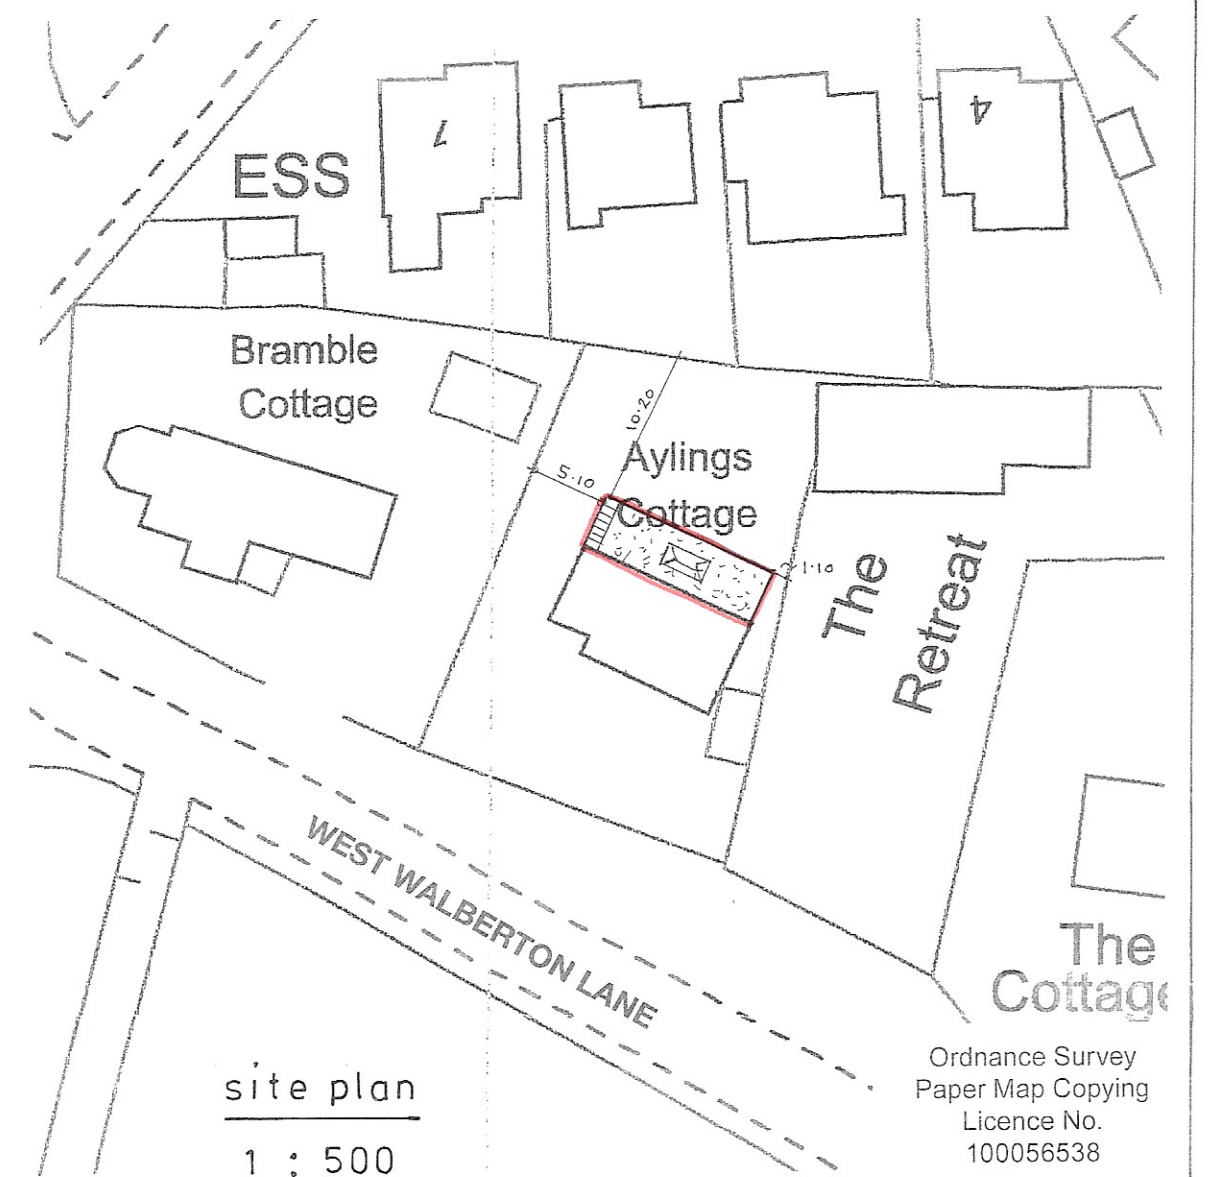

site plan
1 : 500

Ordnance Survey
Paper Map Copying
Licence No.
100056538

sheet 1 of 3

Bryan Butcher
Rainbow Cottage
Nyetimber Lane
Bognor Regis PO21 3JX
01243 266871
07973 233442
bryan.butcher@btinternet.com
www.bryanbutcher.com