


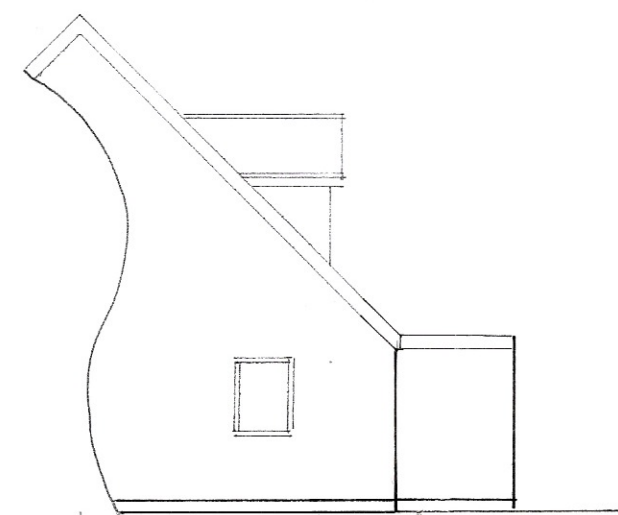


east




north

1 : 100

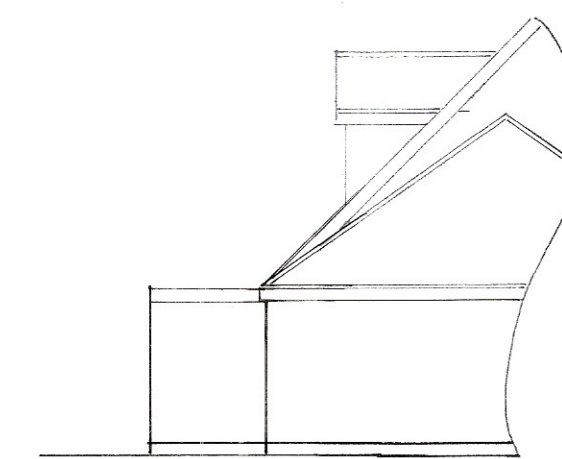


west

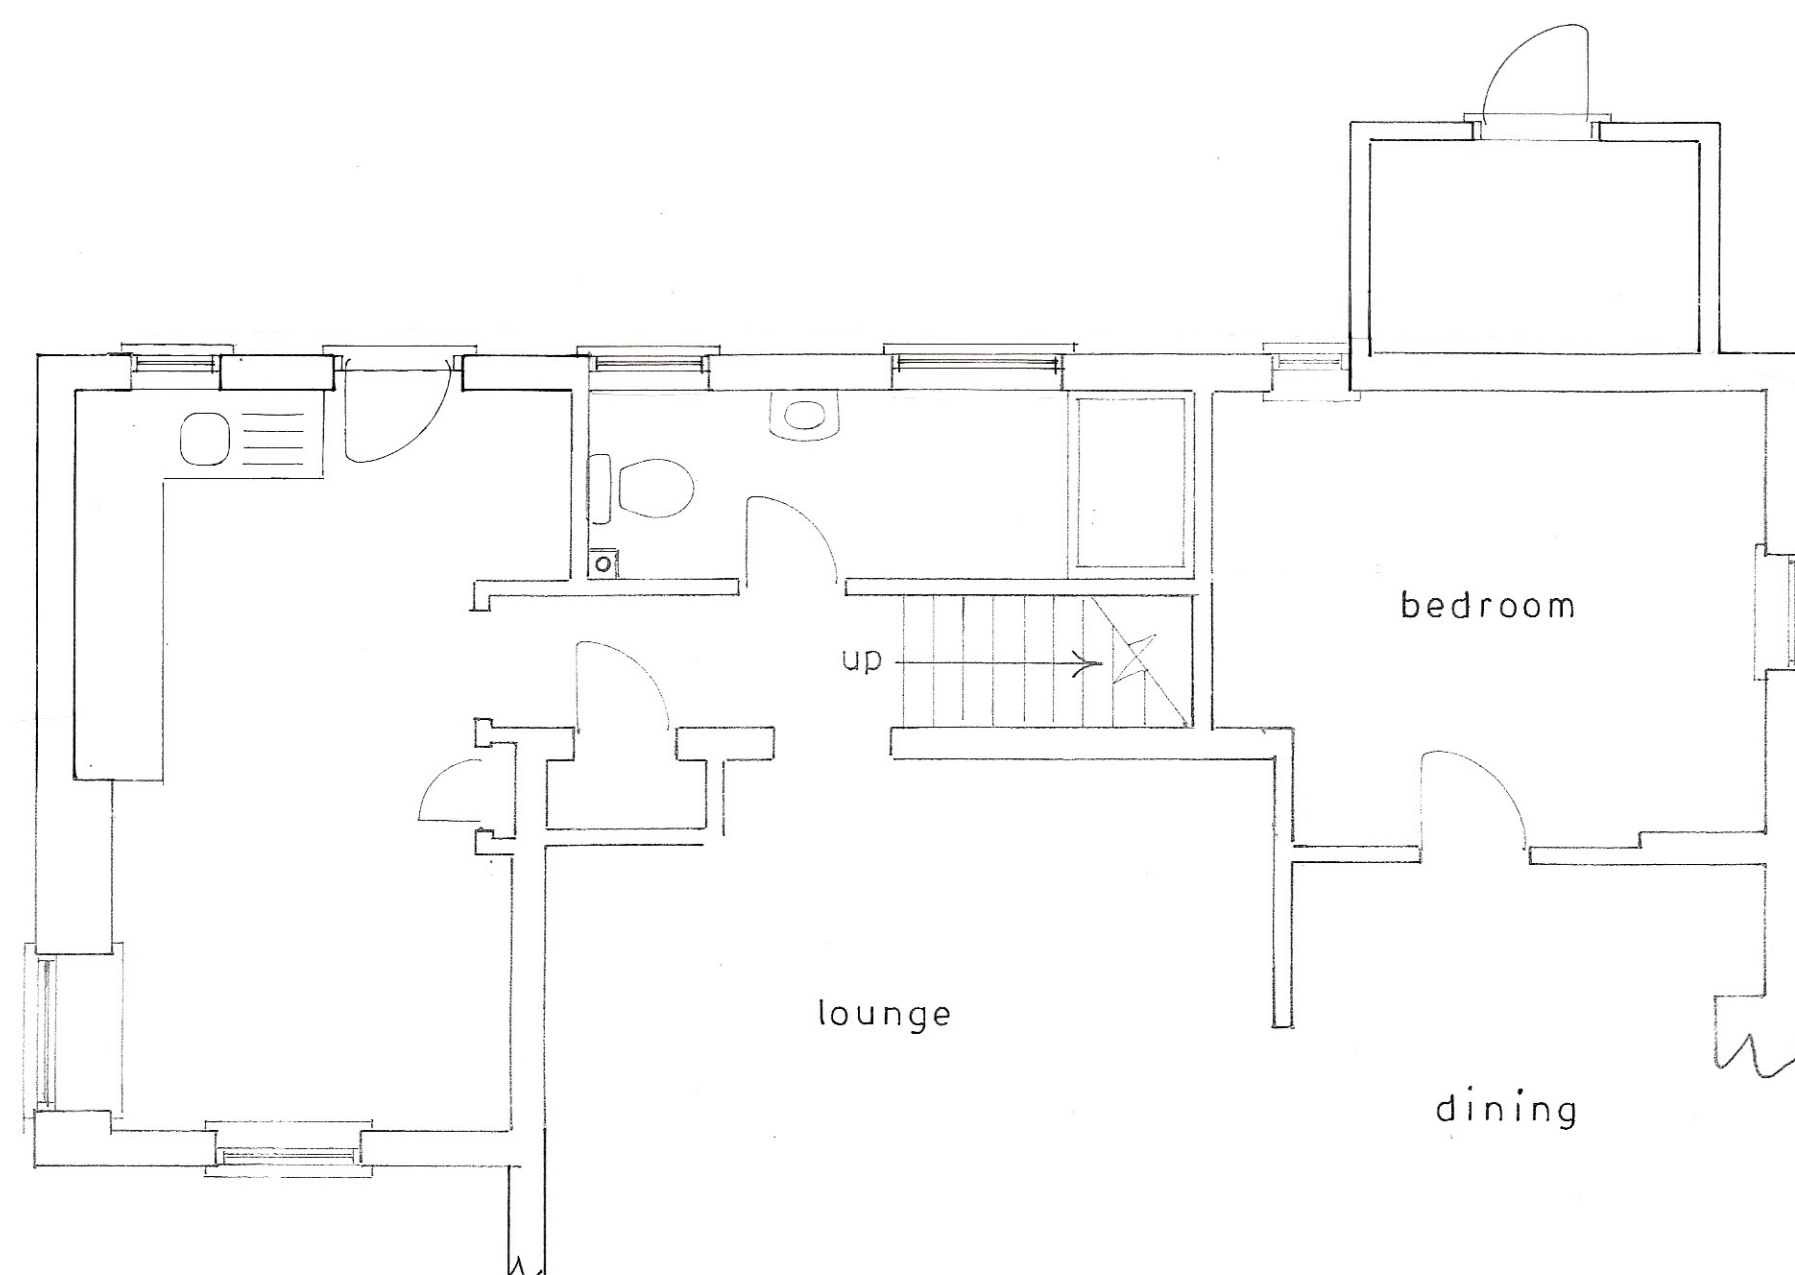


Plan

1 : 50

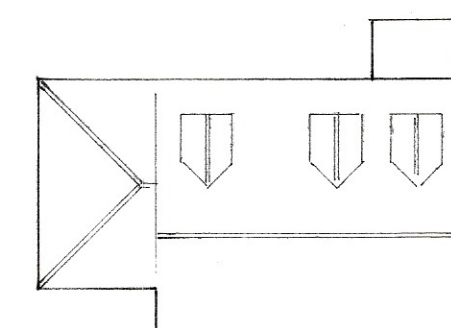

roof plan

1 : 100

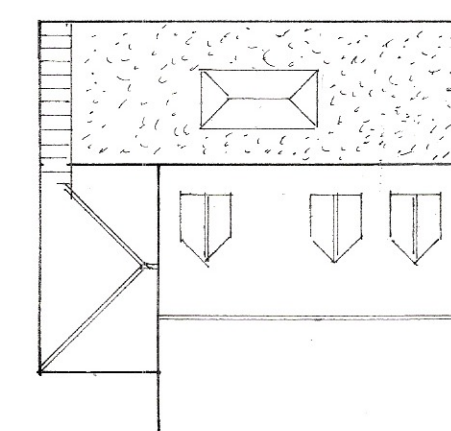

proposed roof plan

sheet 3 of 3

Existing

PROPOSED SINGLE STOREY EXTENSION AT 'AYLINGS COTTAGE', WEST WALBERTON LANE,
WALBERTON FOR MR. & MRS. S. DACE.

Bryan Butcher
Rainbow Cottage
Nyetimber Lane
Bognor Regis PO21 3JX
01243 266871
07973 233442
bryan.butcher@btinternet.com
www.bryanbutcher.com