


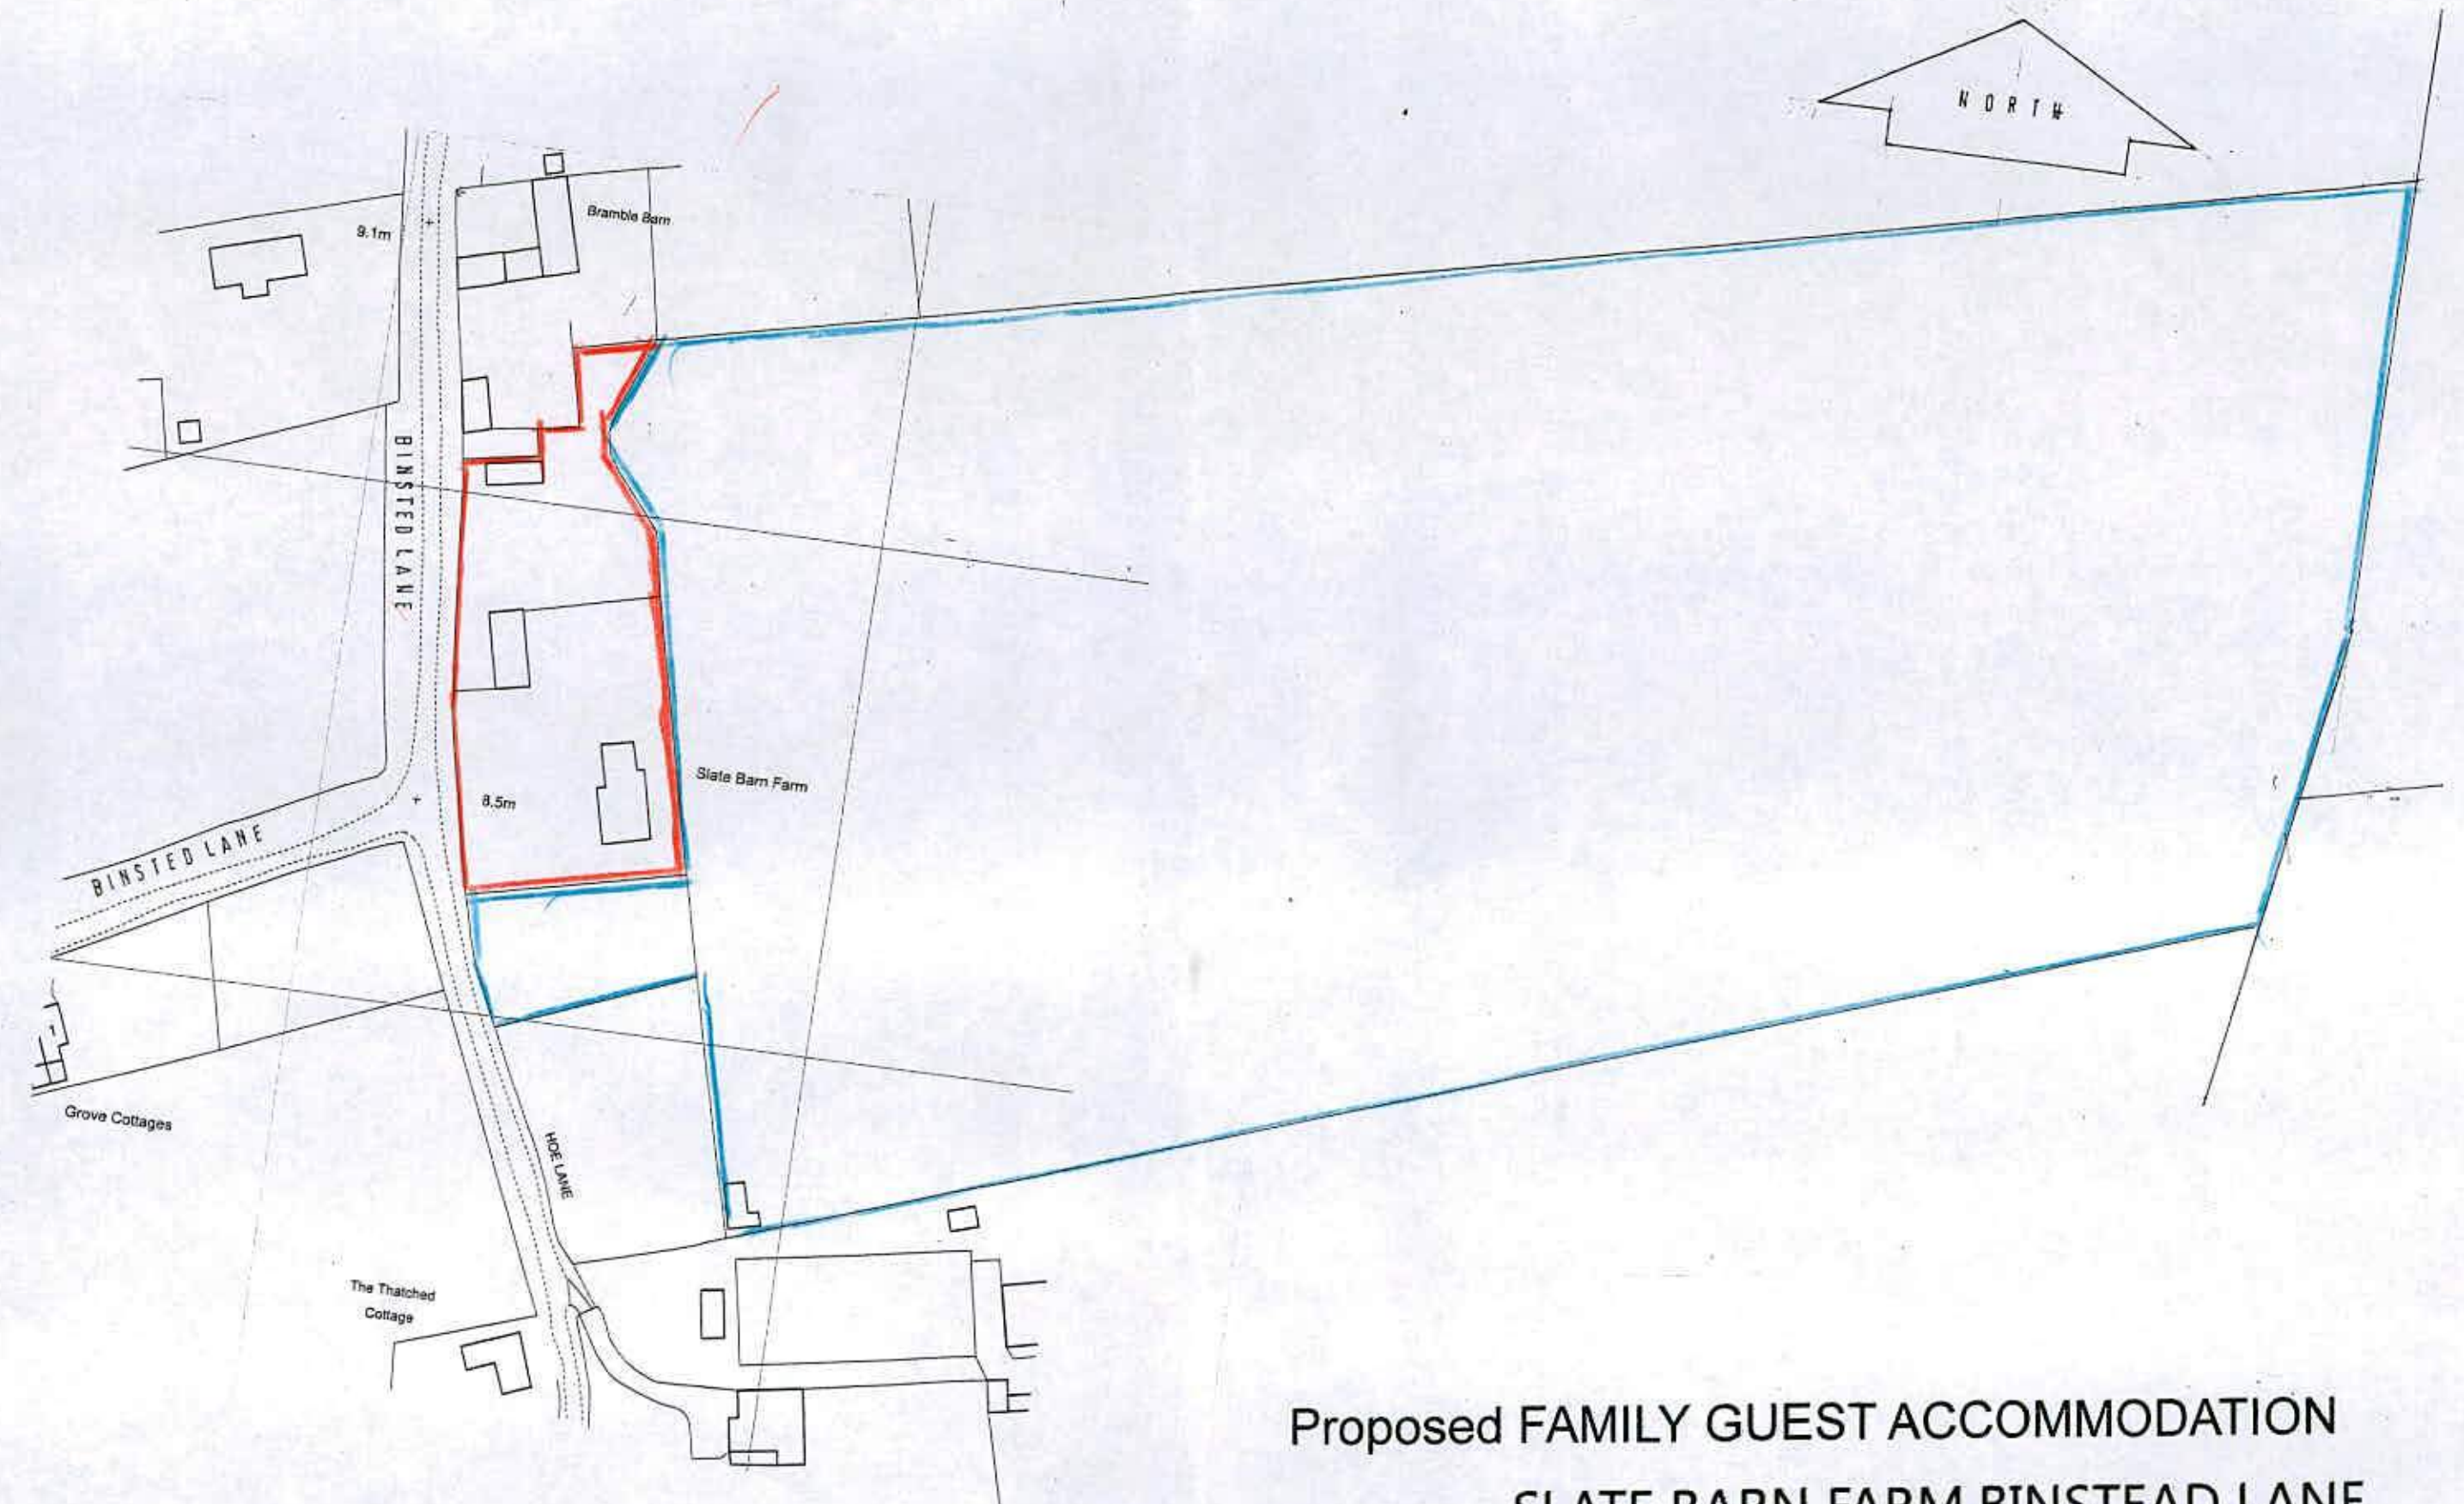

Proposed FAMILY GUEST ACCOMMODATION
 SLATE BARN FARM, BINSTEAD LANE
 BINSTEAD, WEST SUSSEX BN18 0QL
 project no. 713/1

LOCATION PLAN

0 5 10 20 30 40 50

scale 1 : 1250