


PRIVATE CAR
1:100

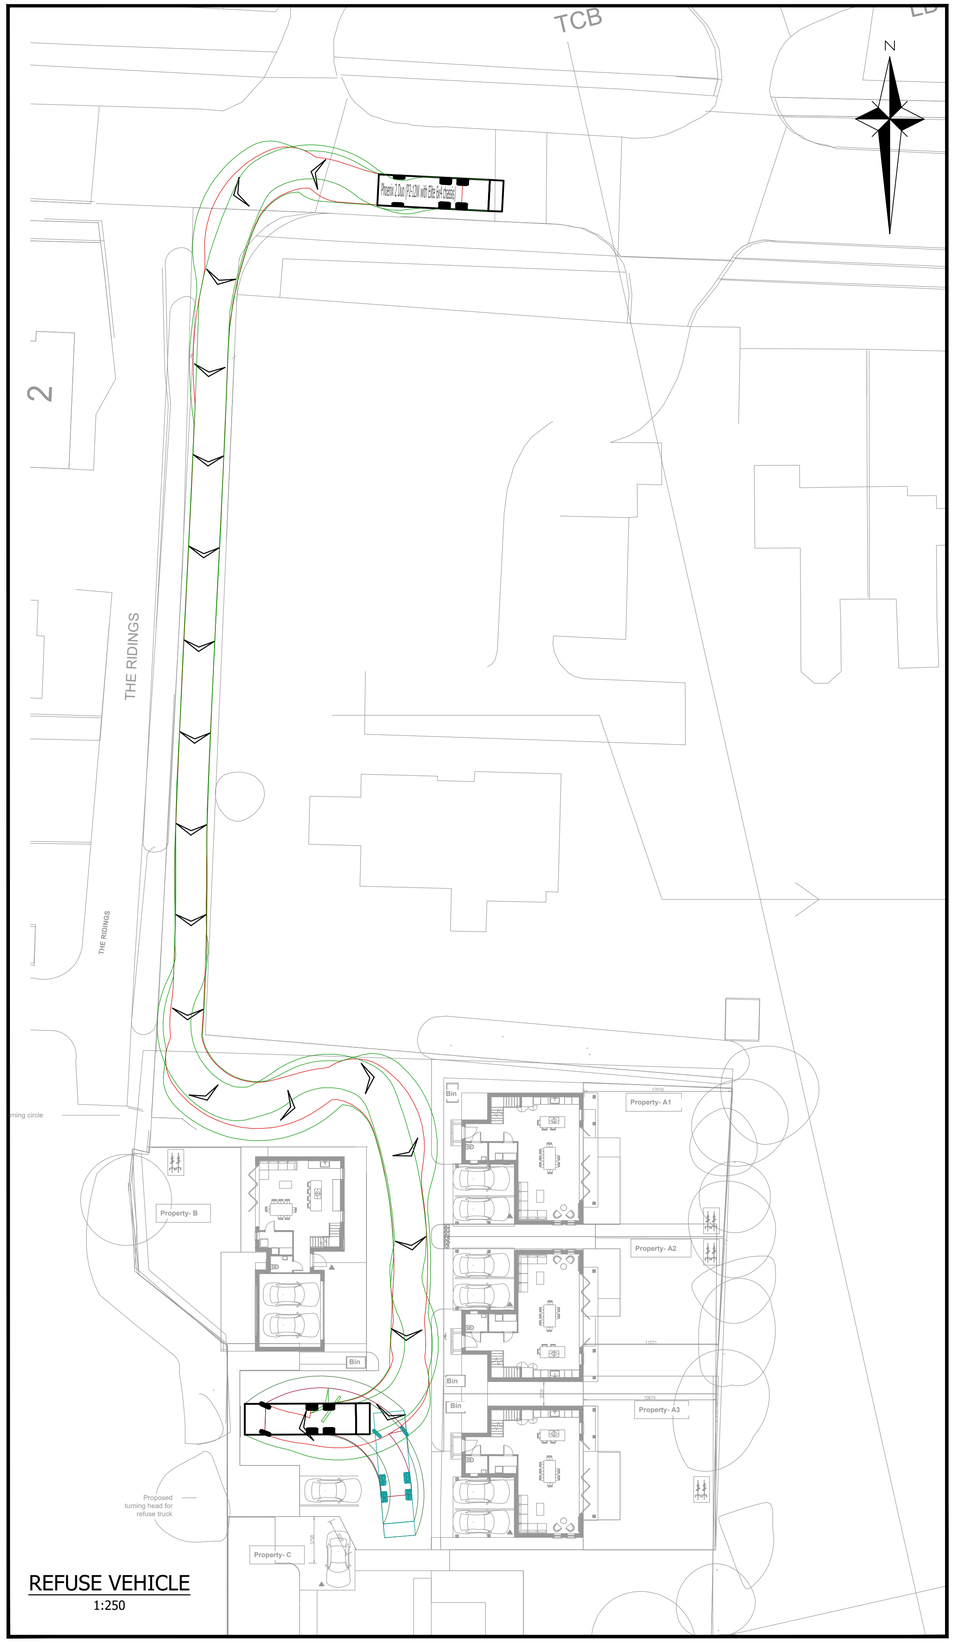

REFUSE VEHICLE
1:250

GENERAL NOTES

1. The location, size, depth and identification of existing services that may be shown or referred to on this drawing have been assessed from non intrusive observations , record drawings or the like. The contractor shall safely carry out intrusive investigations, trial holes or soundings prior to commencing work to satisfy himself that it is safe to proceed and that the assessments are accurate. any discrepancies shall be notified to gta prior to works commencing.


2. Tender or billing drawings shall not be used for construction or the ordering of materials.

3. Do not scale. All dimensions and levels to be site confirmed.

4. This drawing shall be read in conjunction with all relevant architects, consultants drawings and specifications, together with H&S plan requirements.

5. Copyright : This drawing must not be copied, amended nor reproduced without the prior written agreement of gta.

6. All drawings specifications and recommendations made by gta are subject to Local Authority and other relevant Statutory Authorities approval. Any works or services made abortive due to the client proceeding prior to these approvals is considered wholly at the Clients risk. gta hold no responsibility for resulting abortive works or costs.

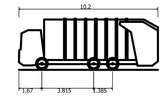

Phoenix 2 Duo (P2-12W with Elite 6x4 chassis)

Overall Length	10.200m
Overall Width	2.530m
Overall Body Height	3.751m
Min Body Ground Clearance	0.304m
Track Width	2.500m
Lock to lock time	4.00s
Kerb to Kerb Turning Radius	7.800m



DB32 Private Car

Overall Length	4.223m
Overall Width	1.715m
Overall Body Height	1.392m
Min Body Ground Clearance	0.233m
Max Track Width	1.629m
Lock to lock time	4.00s
Kerb to Kerb Turning Radius	5.780m

Vehicle wheels outline

Vehicle Body envelope

Rev	Amendments	Date	Dsn	Chk
P7	UPDATED TO NEW LAYOUT	12.04.2022	EM	LS
P6	UPDATED TO COMMENTS	04.03.2022	SH	LS
P5	UPDATED LAYOUT	13.01.2022	SH	LS
P4	REFUSE VEHICLE TRACKING ADDED	11.01.2022	SH	LS
P3	UPDATED LAYOUT	10.01.2022	SH	LS
P2	UPDATED TO COMMENTS	22.09.2021	JMW	LS
P1	INITIAL ISSUE	14.09.2021	JMW	LS

Status
FOR PLANNING

Client
MO AL-SAMARAIE

Architect

Project
MORELANDS, FONTWELL
WALBERTON, BN18 0SB

Title
VEHICLE TRACKING

Date: SEPT 2021
Scale @ A1: 1:200
Clients Ref.:
Project Ref.: 11636/2200

gta Civils & Transport
Gloucester House, 66a Church Walk,
Burgess Hill, West Sussex, RH15 9AS
Tel.01444 871444 Web: www.gtacivils.co.uk

Drawing Number: 11636/2200
Rev.: P7

ARUN DISTRICT COUNCIL WA/42/22/PL