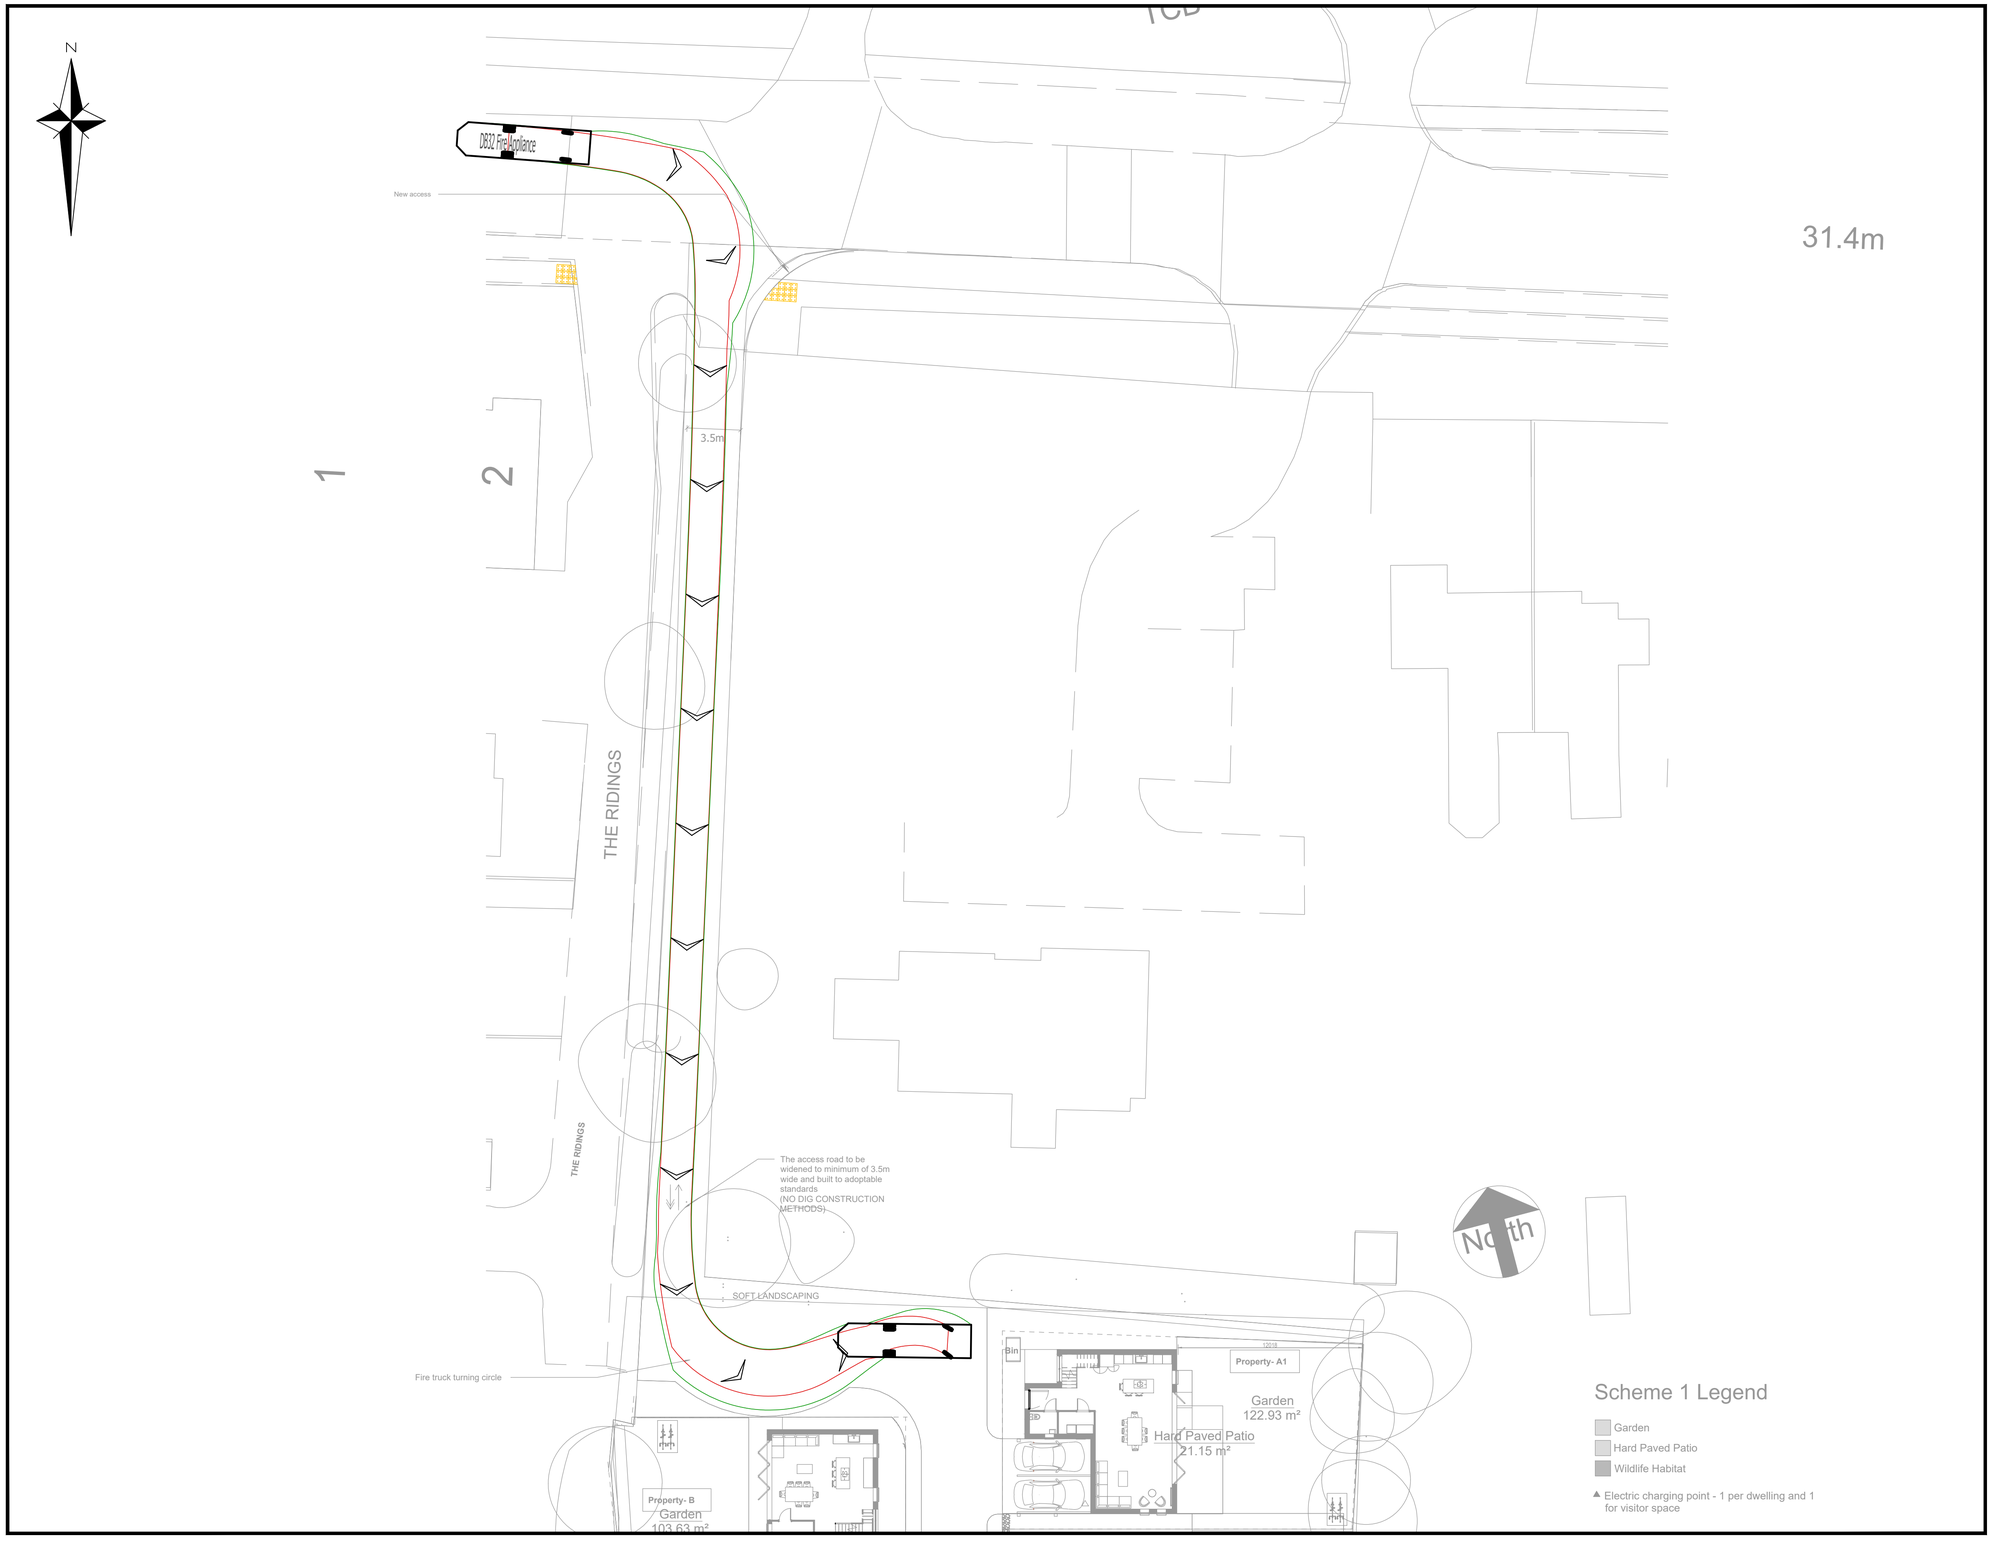


GENERAL NOTES

1. The location, size, depth and identification of existing services that may be shown or referred to on this drawing have been assessed from non intrusive observations , record drawings or the like. The contractor shall safely carry out intrusive investigations, trial holes or soundings prior to commencing work to satisfy himself that it is safe to proceed and that the assessments are accurate. any discrepancies shall be notified to gta prior to works commencing.


2. Tender or billing drawings shall not be used for construction or the ordering of materials.

3. Do not scale. All dimensions and levels to be site confirmed.

4. This drawing shall be read in conjunction with all relevant architects, consultants drawings and specifications, together with H&S plan requirements.

5. Copyright : This drawing must not be copied, amended nor reproduced without the prior written agreement of gta.

6. All drawings specifications and recommendations made by gta are subject to Local Authority and other relevant Statutory Authorities approval. Any works or services made abortive due to the client proceeding prior to these approvals is considered wholly at the Clients risk. gta hold no responsibility for resulting abortive works or costs.

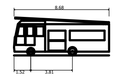

DB32 Fire Appliance	
Overall Length	8.680m
Overall Width	2.180m
Overall Body Height	3.452m
Min Body Ground Clearance	0.337m
Max Track Width	2.121m
Lock to lock time	6.00s
Kerb to Kerb Turning Radius	7.910m

Vehicle wheels outline

Vehicle Body envelope

Rev	Amendments	Date	Dsn	Chk
P4	UPDATED TO COMMENTS	04.03.2022	JMW	LS
P3	UPDATED LAYOUT	13.01.2022	SH	LS
P2	UPDATED LAYOUT	10.01.2022	SH	LS
P1	INITIAL ISSUE	24.12.2021	SH	LS

Status: FOR PLANNING

Client: MO AL-SAMARAIE

Architect:

Project: MORELANDS, FONTWELL
WALBERTON, BN18 0SB

Title: FIRE VEHICLE TRACKING

Date: SEPT 2021

Scale @ A1: 1:200

Clients Ref.:

Project Ref.: 11636/2201

gta Civils & Transport
Gloucester House, 66a Church Walk,
Burgess Hill, West Sussex, RH15 9AS
Tel.01444 871444 Web: www.gtacivils.co.uk

Drawing Number: 11636/2201

Rev.: P4