
ARUN DISTRICT COUNCIL WA/42/22/PL

0m 2m 4m 6m 8m 10m

VISUAL SCALE 1:100 @ A3

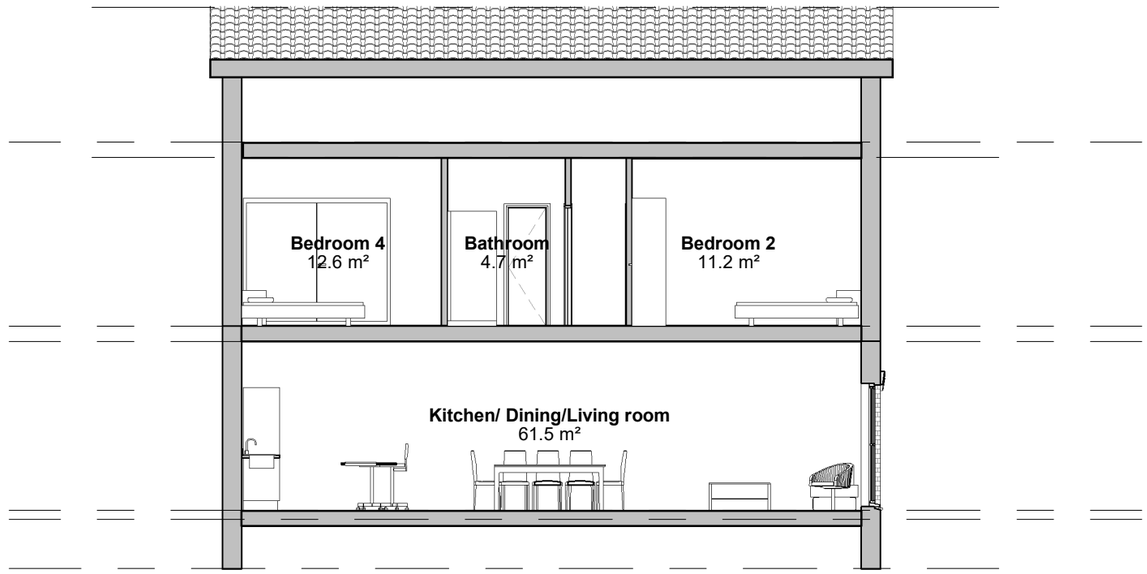

1 Section A-A
1 : 100

KRONA DESIGN
ARCHITECTURAL DESIGN & DRAFTING
4 Union Place | Worthing | BN11 1LG
info@kronadesign.co.uk | kronadesign.co.uk
Tel: 01903 256150 Mob: 07827 994111

PROJECT
Proposed Development of 5 Dwellings

ADDRESS
Morelands
Arundel Road
Arundel
BN18 0SB

TITLE
Building A - Section A-A

CLIENT
Moreland Property Development Ltd

DRAWN	STATUS	DATE
JLB/SE	Planning	09/09/21

SCALE (@ A3)	PROJECT NUMBER
1 : 100	KD.1000

DRAWING NUMBER	REV
A.300	A

© KRONA DESIGN