


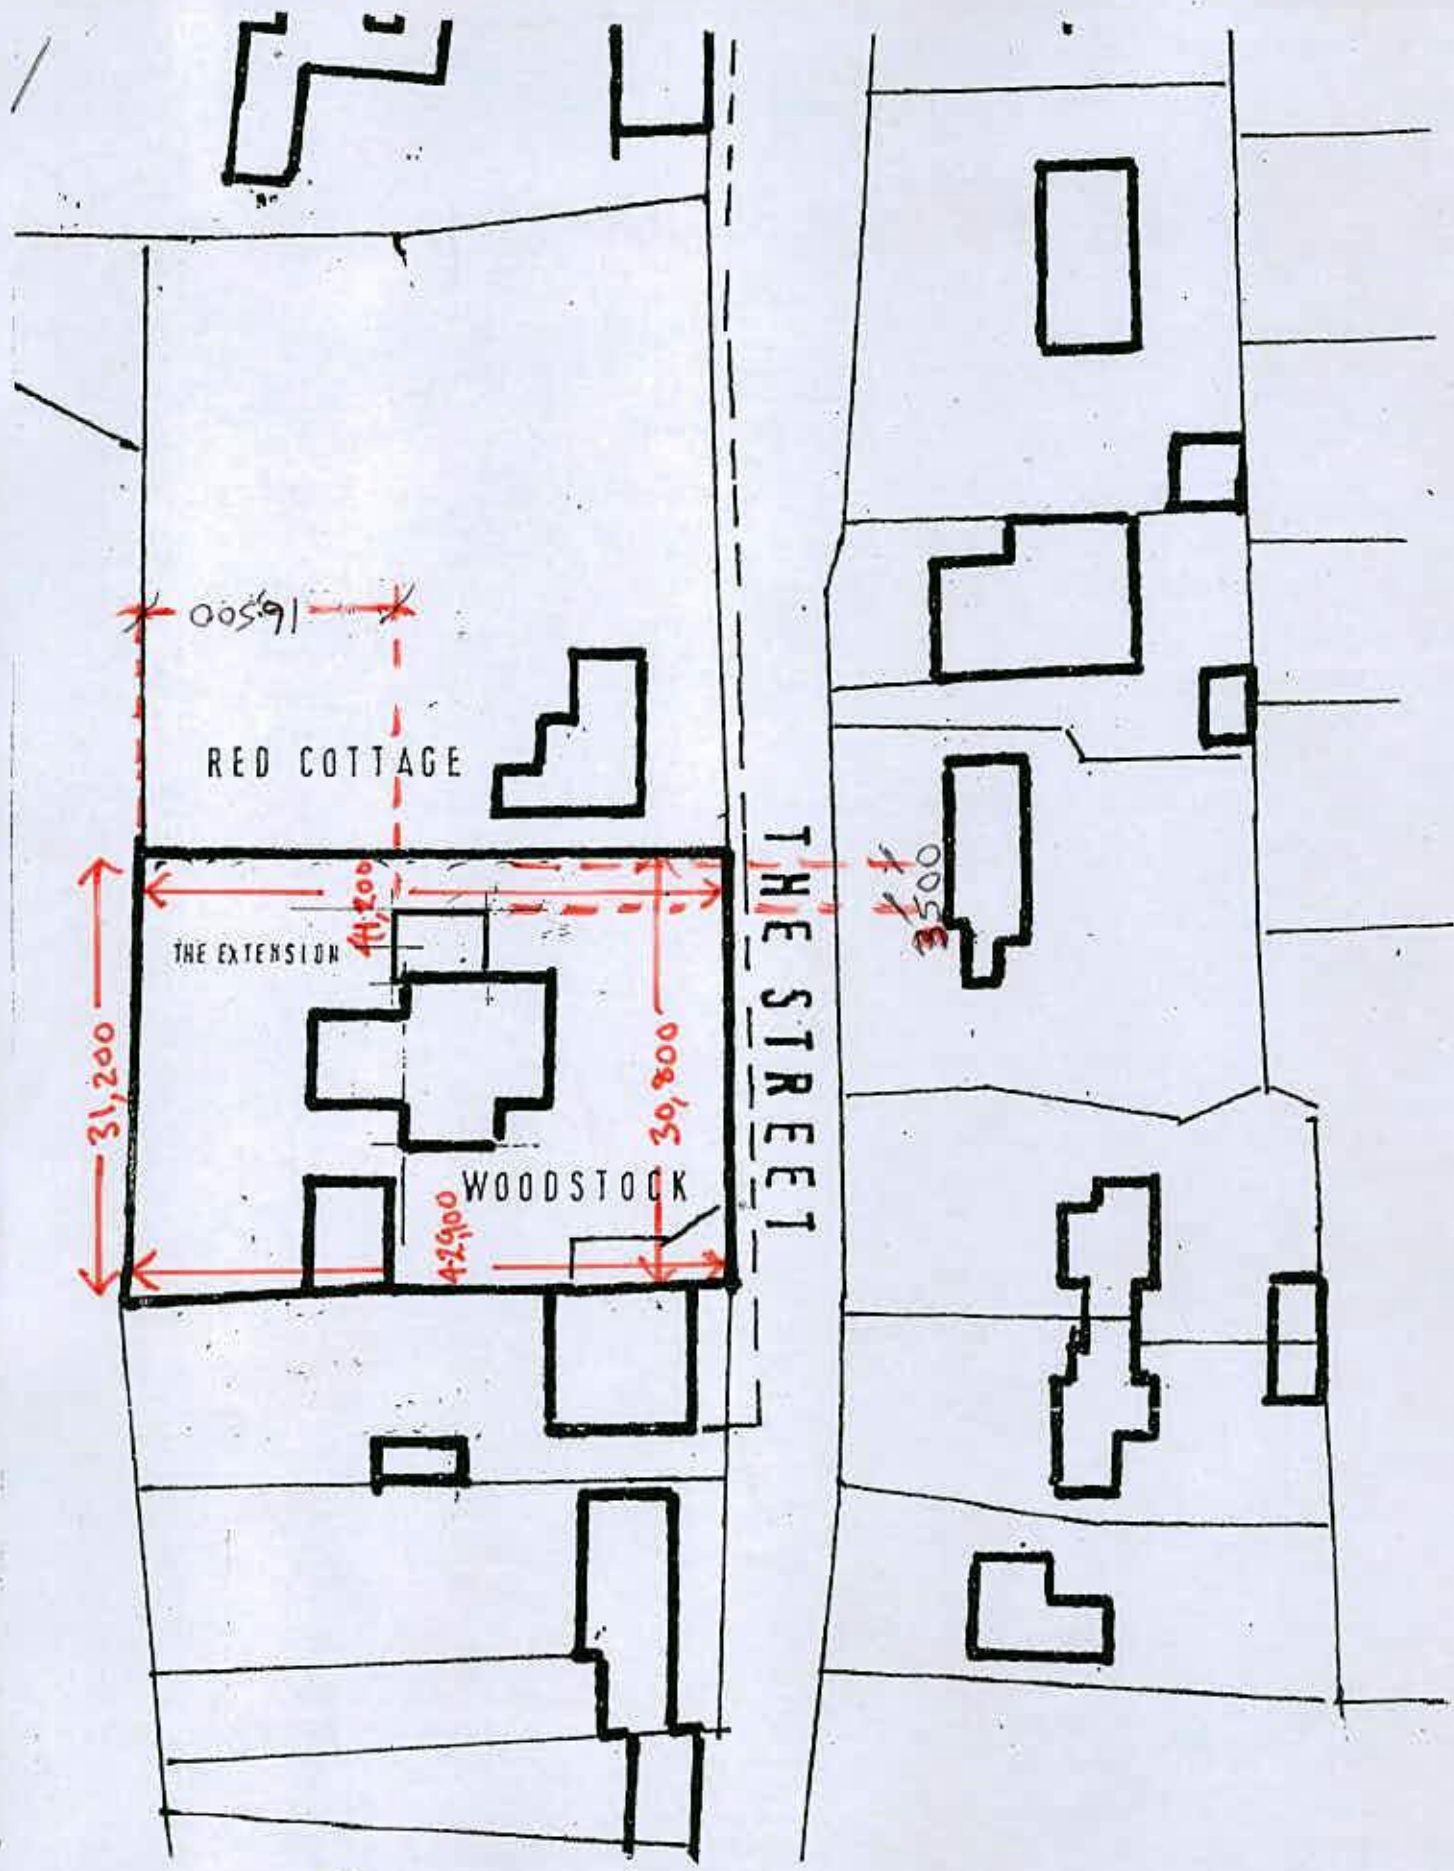

SITE PLAN 1 : 500

WA/43/13/