


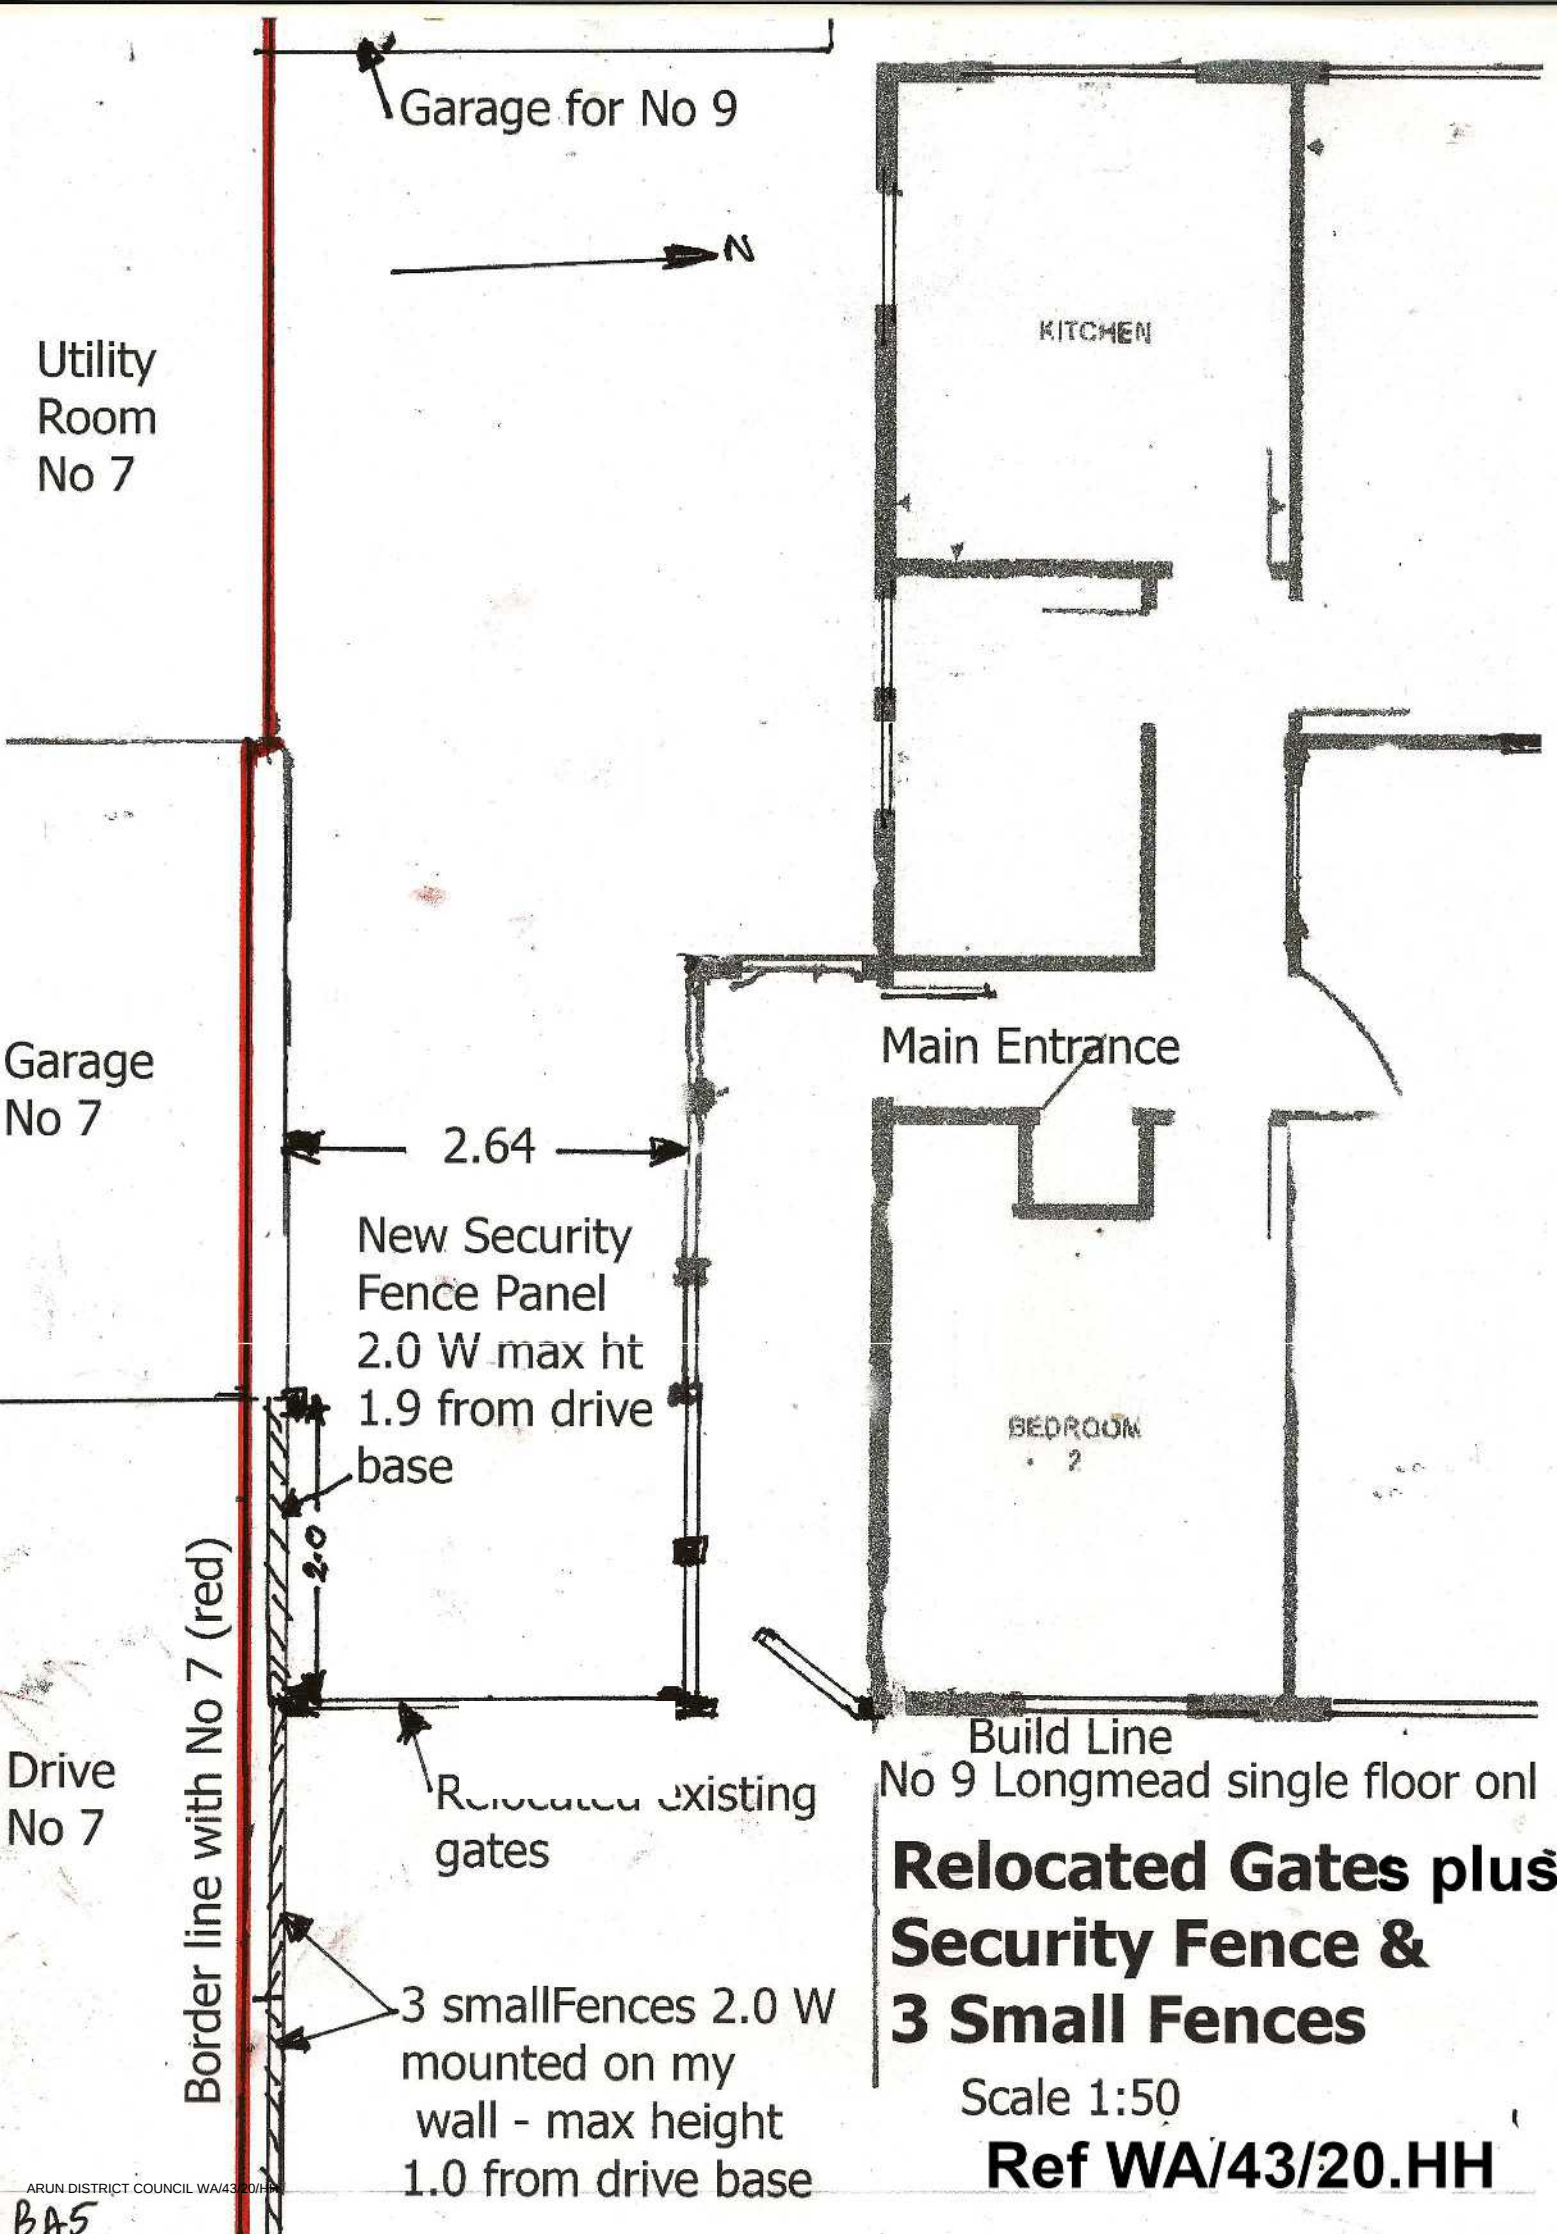

Garage for No 9

N

Utility Room No 7

KITCHEN

Garage No 7

Main Entrance

2.64

New Security Fence Panel
2.0 W max ht
1.9 from drive base

BEDROOM
2

Border line with No 7 (red)

Drive No 7

Relocated existing gates

3 small Fences 2.0 W mounted on my wall - max height 1.0 from drive base

Build Line
No 9 Longmead single floor onl

Relocated Gates plus Security Fence & 3 Small Fences

Scale 1:50

Ref WA/43/20.HH