


Security Panel 1.57 H x 2.0 W  
 Mounted on the wall with Protective  
 colour finish to match Garage wall  
 in Medium Brown NOTE Max  
 height from Drive Base is 1.88

3 Panels 0.80 H x 2.0 W  
 Mounted on the wall & Painted to match  
 NOTE Max height from Drive Base is 1.0

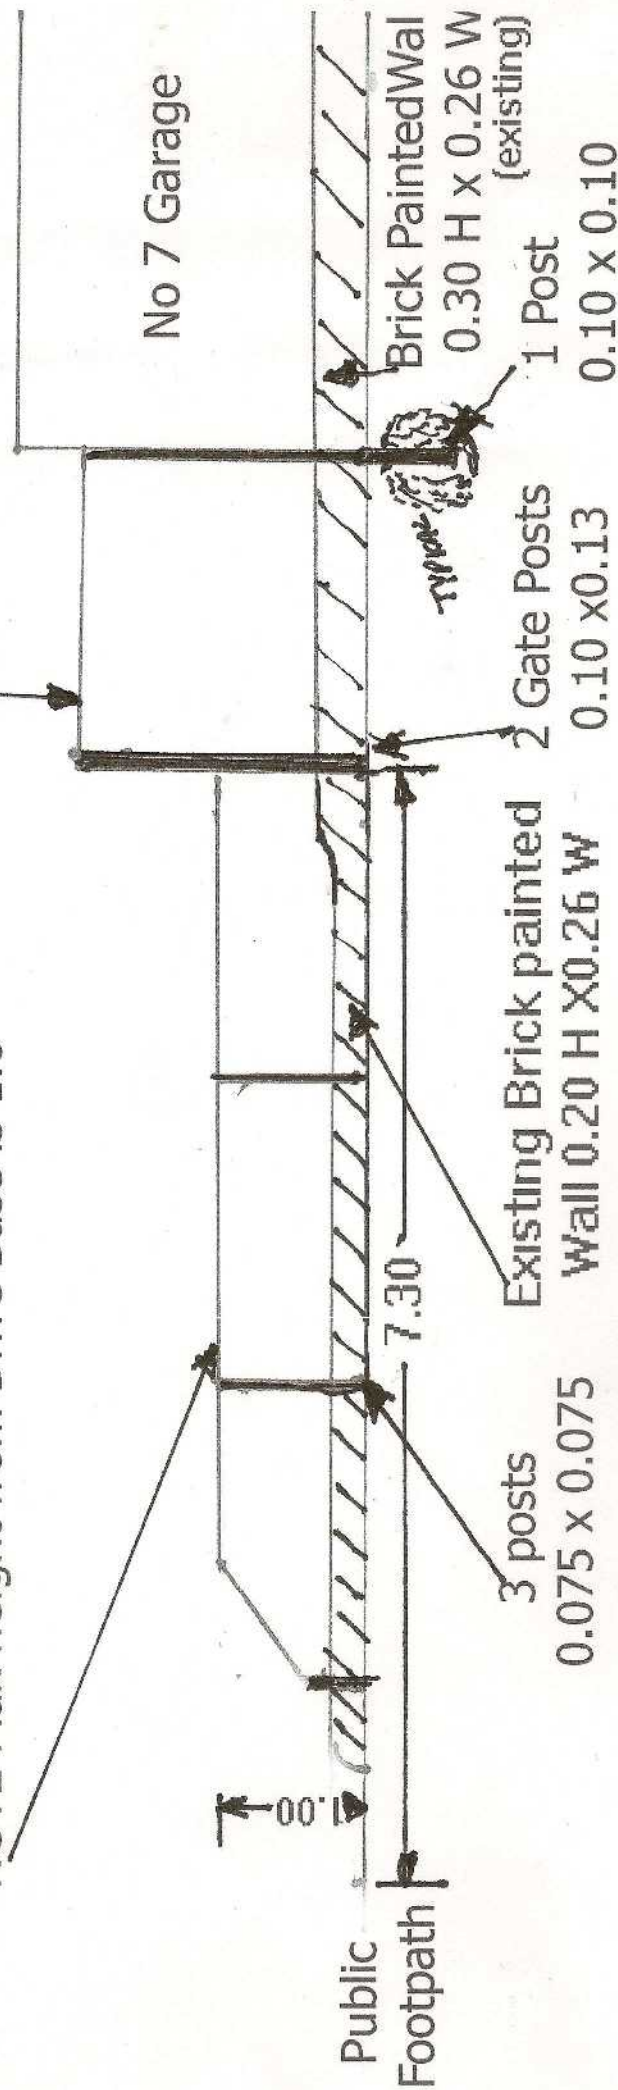

# View from Drive at No 9 looking South showing No 7 Garage and proposed Security Fence and 3 small fences

Scale 1:50

Ref WA/43/20/HH