
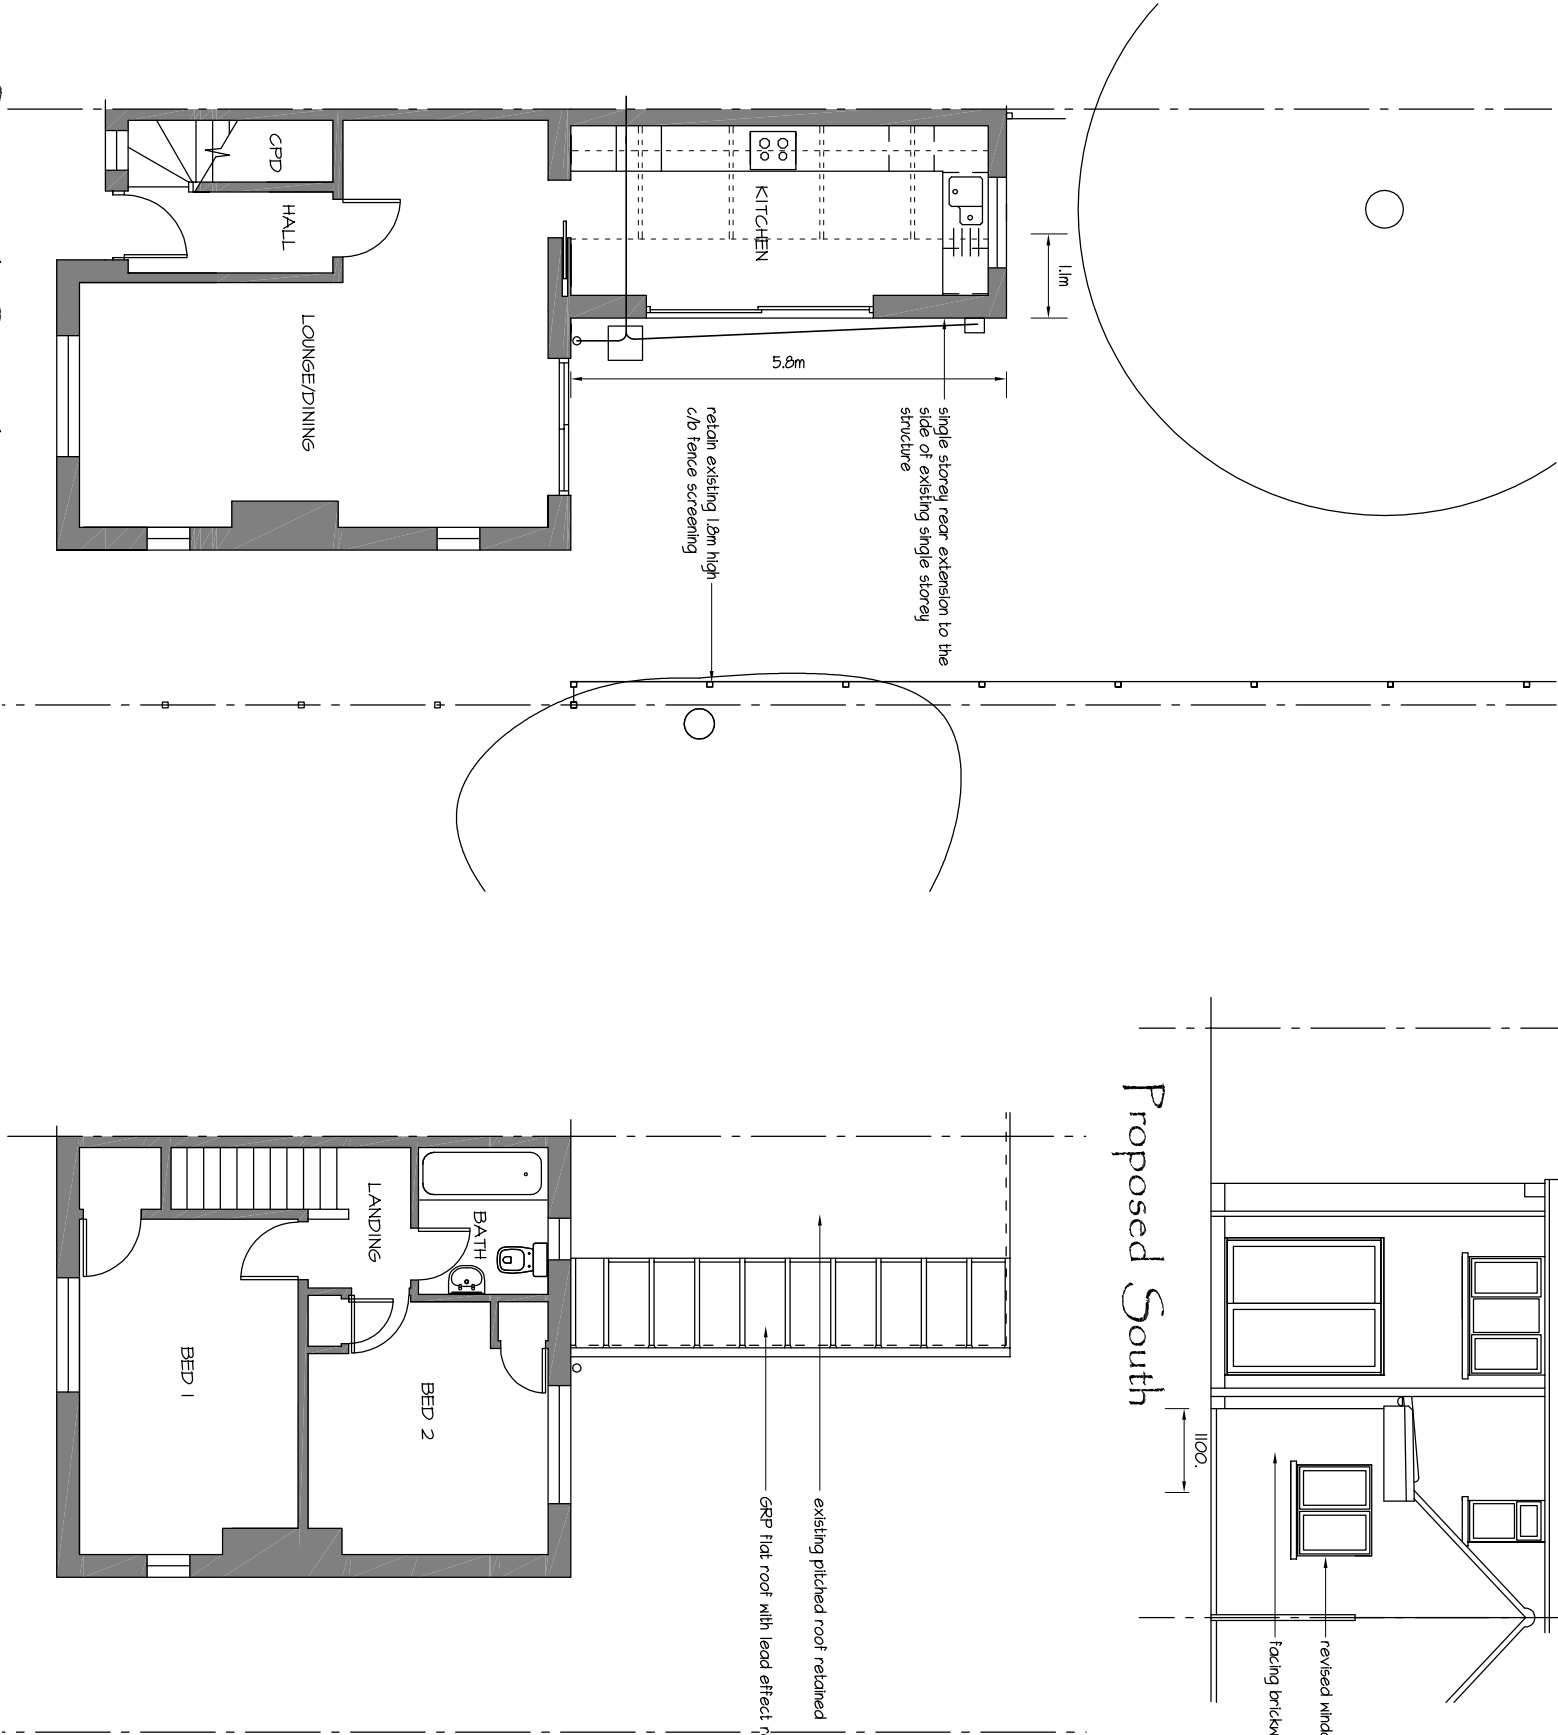


PHYSICAL SCALE IN METERS @ 1:100

NOTES:
This drawing has been produced solely for PLANNING/DESIGN.
Do not scale from this Drawing except for planning purposes.
Any drainage shown is presumed and to be checked on site before commencement of works.
This drawing is the copyright of MF Designs Ltd.

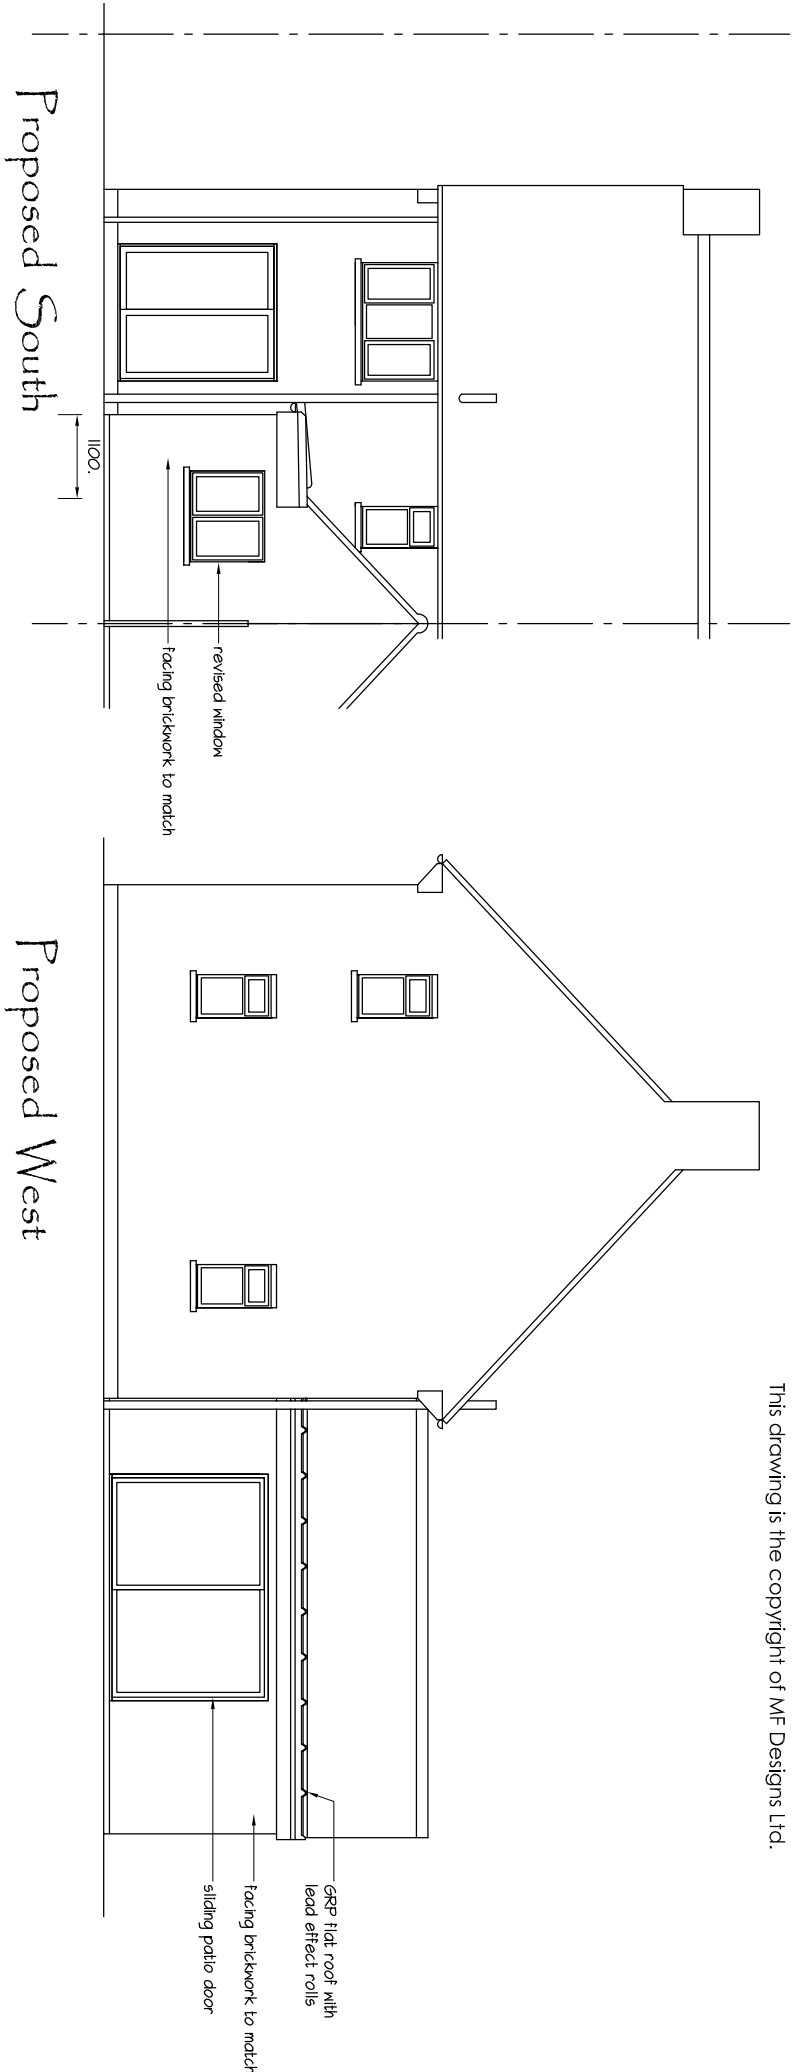

Proposed Ground

Proposed Section



mf designs ltd

Chartered Architects

36 Grove Road • Havant • Hampshire • PO9 1AR
Director: Martin Farrer RIBA • Co Registration No.4507379

U/I 02382 470967
e admh@mfdesigns.org.uk



Date: May 2021
Scale: 1:100

Job No: 3277
Dwg No: P_01

SINGLE STOREY REAR EXTENSION - 13 Homefield Crescent, Walberton, BN18 0PX