


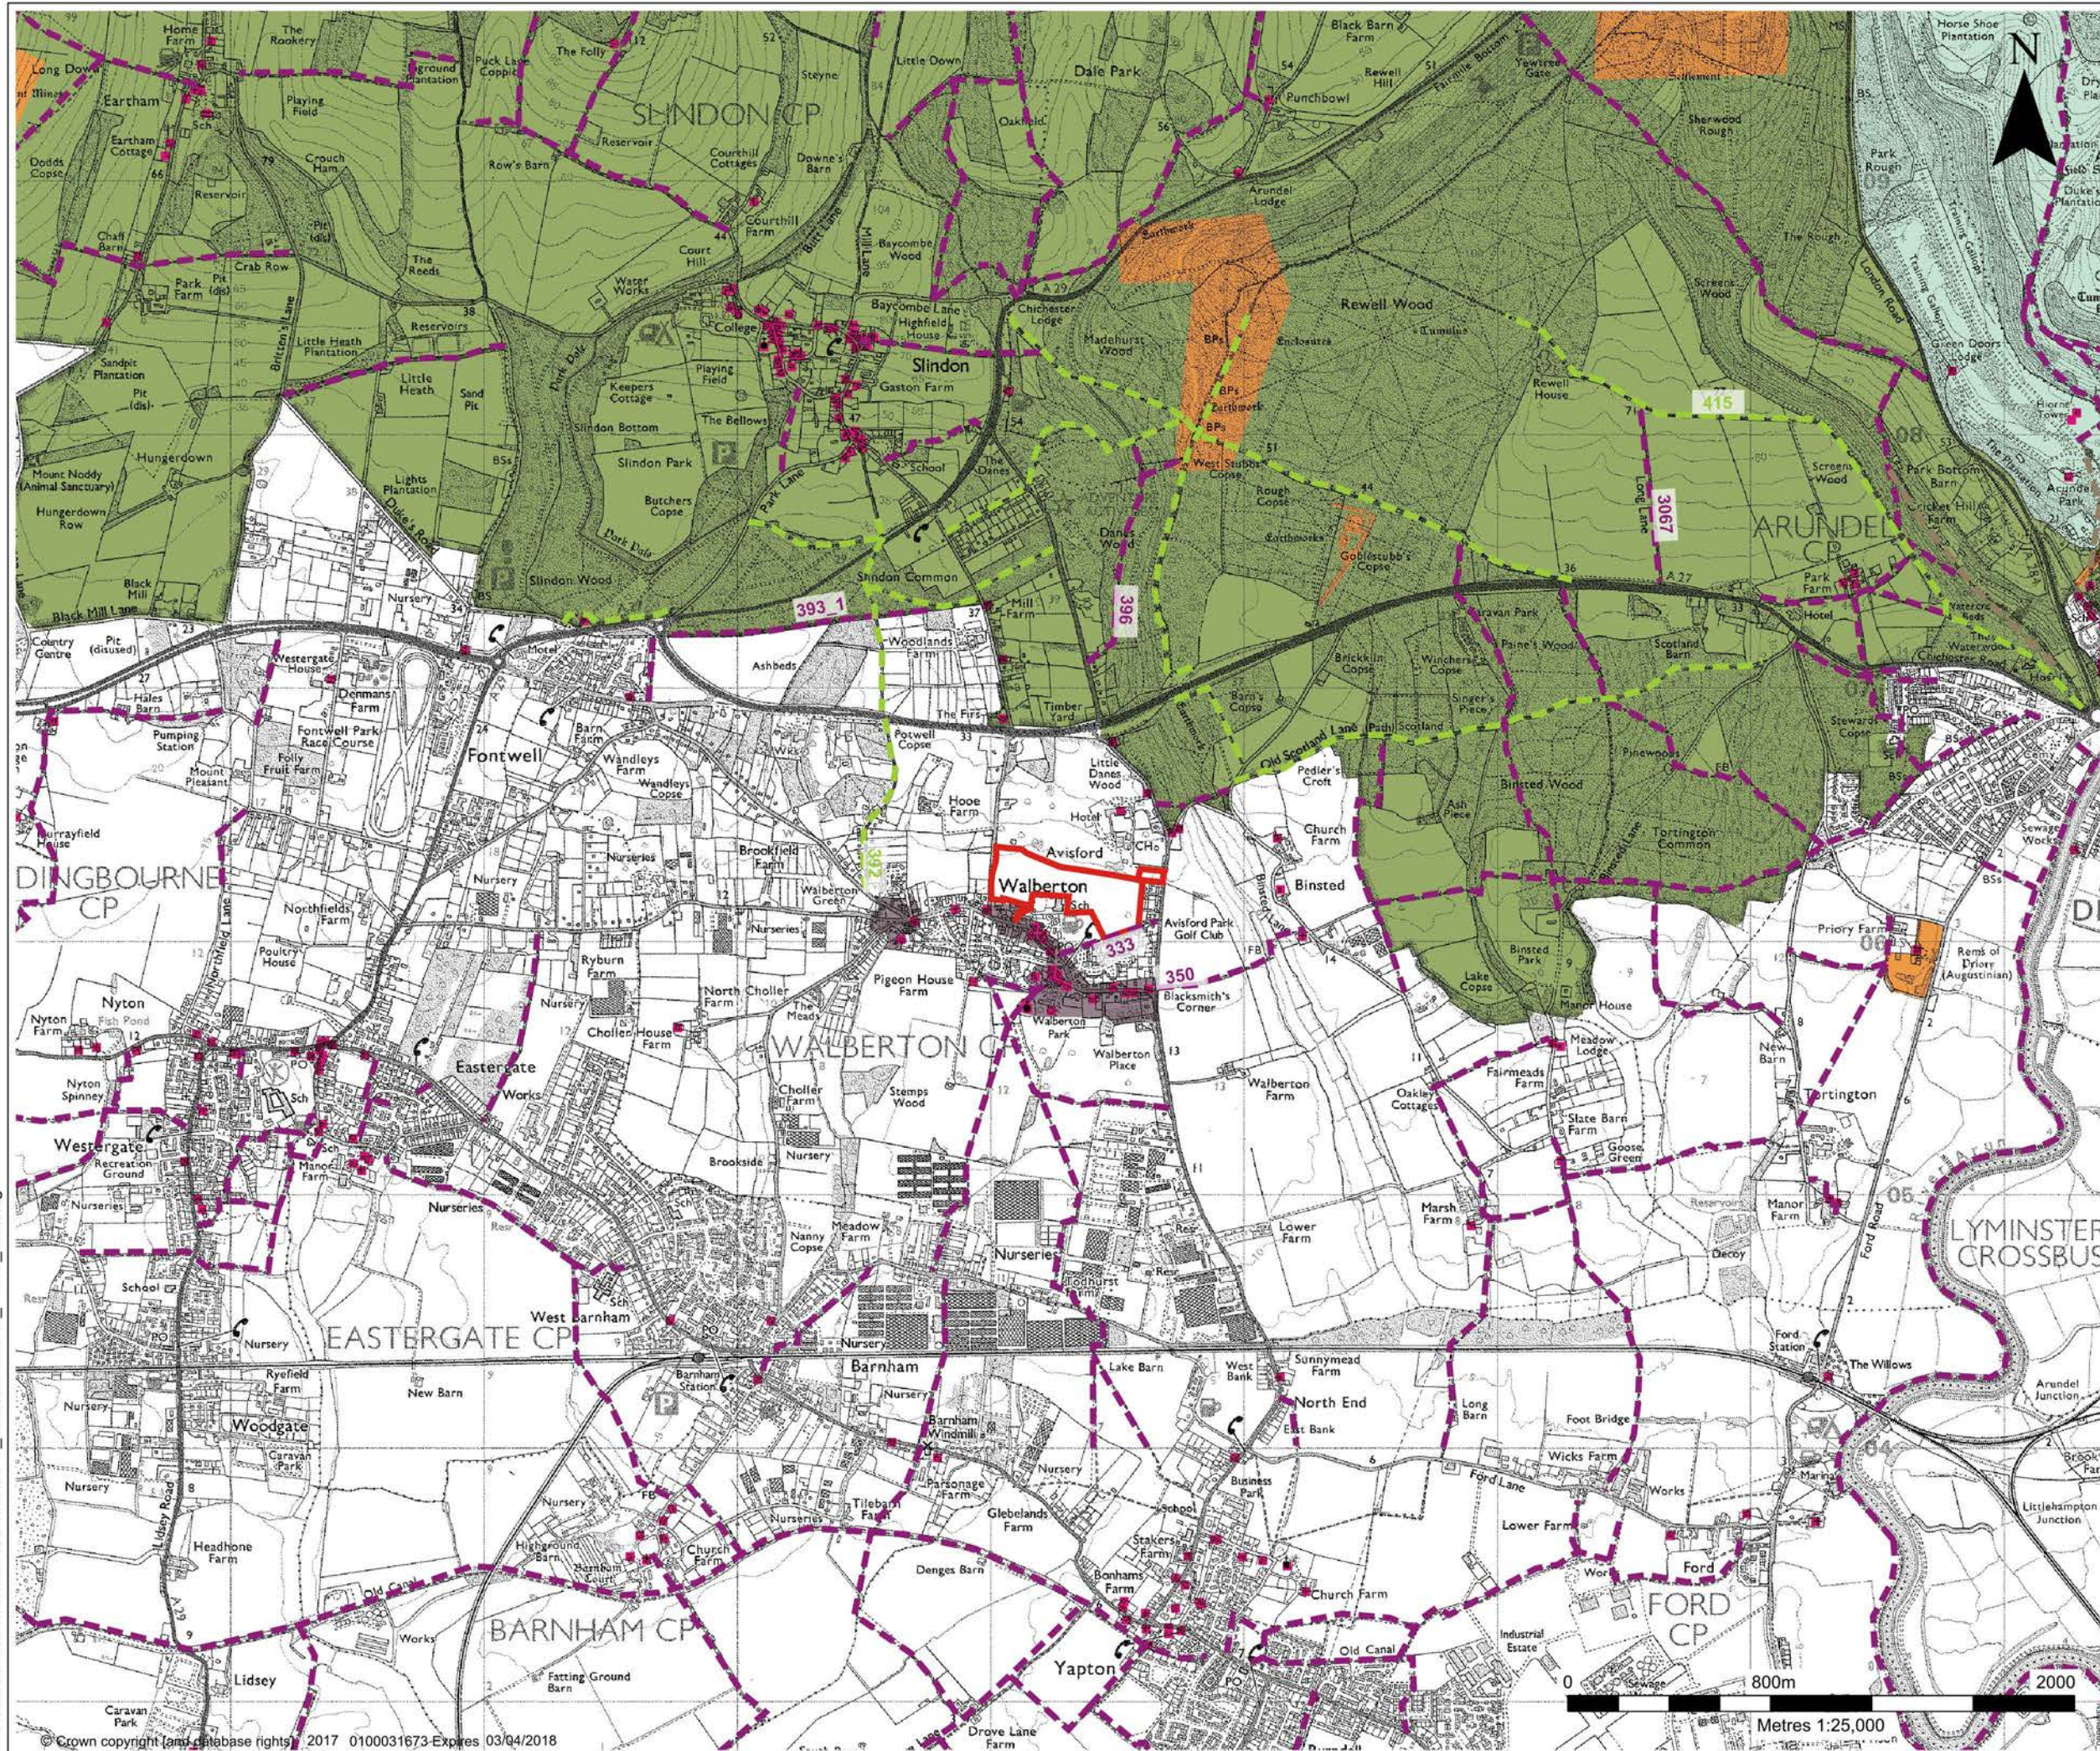

LEGEND

	SITE BOUNDARY
	PUBLIC FOOTPATH
	PUBLIC BRIDLEWAY
	PUBLIC BYWAY
	REGISTERED PARKS AND GARDENS
	SCHEDULED MONUMENT
	CONSERVATION AREA
	NATIONAL PARK
	LISTED BUILDING

ASPECT HOUSE
ASPECT BUSINESS PARK
BENNERLEY ROAD
NOTTINGHAM, NG6 8WR
T: 01159 647280
F: 01159 751576
www.slirconsulting.com

global environmental solutions

WALBERTON

LANDSCAPE AND VISUAL IMPACT ASSESSMENT


LANDSCAPE DESIGNATION PLAN

WA - 001

Scale 1:25,000 @ A3	Date MAY 2017
------------------------	------------------

170427.06269.00005.29.LANDSCAPE DESIGNATION_PLAN_DB.dwg

170427.06269.00005.29.LANDSCAPE_CHARACTER_PLAN_DB.dwg

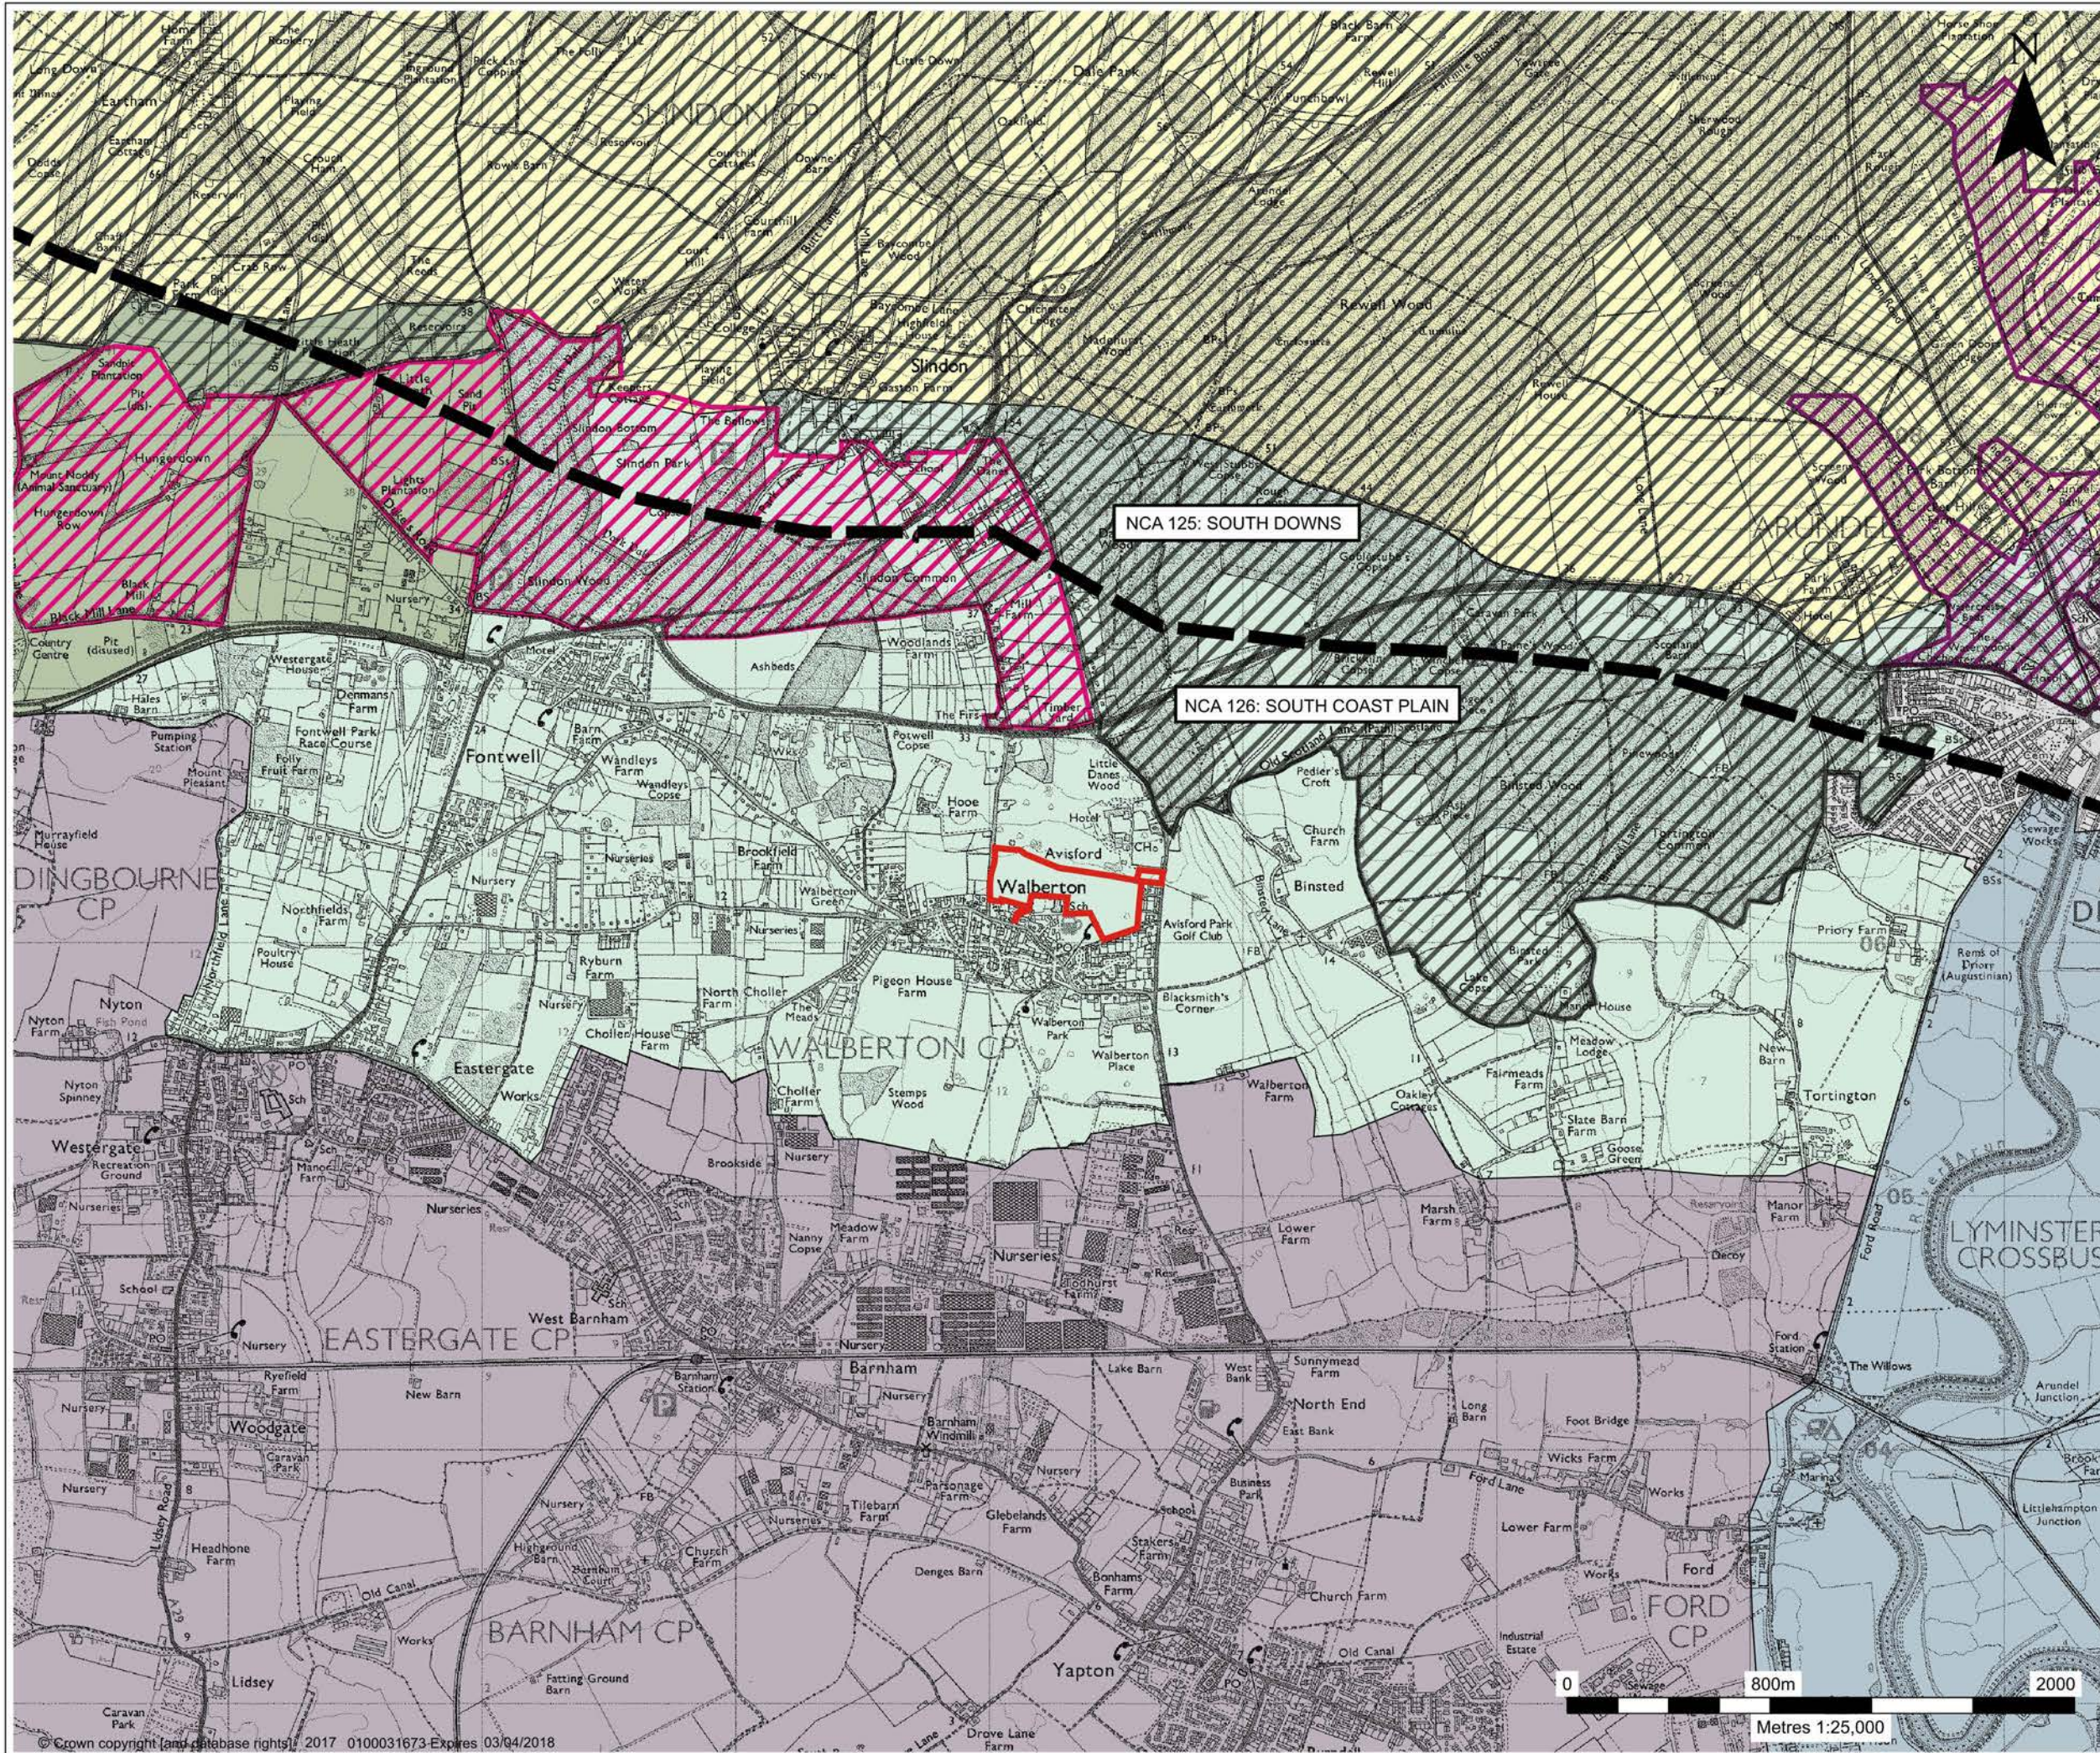

LEGEND

SITE BOUNDARY

NCA BOUNDARY

SOUTH DOWNS NATIONAL PARK INTEGRATED LANDSCAPE CHARACTER ASSESSMENT (2011): LANDSCAPE TYPES

MAJOR VALLEY SIDES

UPPER COASTAL PLAIN

WOODED ESTATE DOWNLAND

WEST SUSSEX LANDSCAPE CHARACTER AREAS (2003)

ARUNDAL

SC7: ASHLINGS, HANAKER AND FONTWELL UPPER COASTAL PLAIN

SC8: ASHLINGS, HANAKER AND FONTWELL UPPER COASTAL PLAIN

SC9: CHICHESTER TO YAPTON COASTAL PLAIN

SC10: LOWER ARUN VALLEY

SD1: WESTERN DOWNS

SLR global environmental solutions

ASPECT HOUSE
ASPECT BUSINESS PARK
BENNERLEY ROAD
NOTTINGHAM, NG6 8WR
T: 01159 647280
F: 01159 751576
www.slrconsulting.com

WALBERTON


LANDSCAPE AND VISUAL IMPACT ASSESSMENT

LANDSCAPE CHARACTER PLAN

WA - 002

Scale 1:25,000 @ A3

Date APRIL 2017

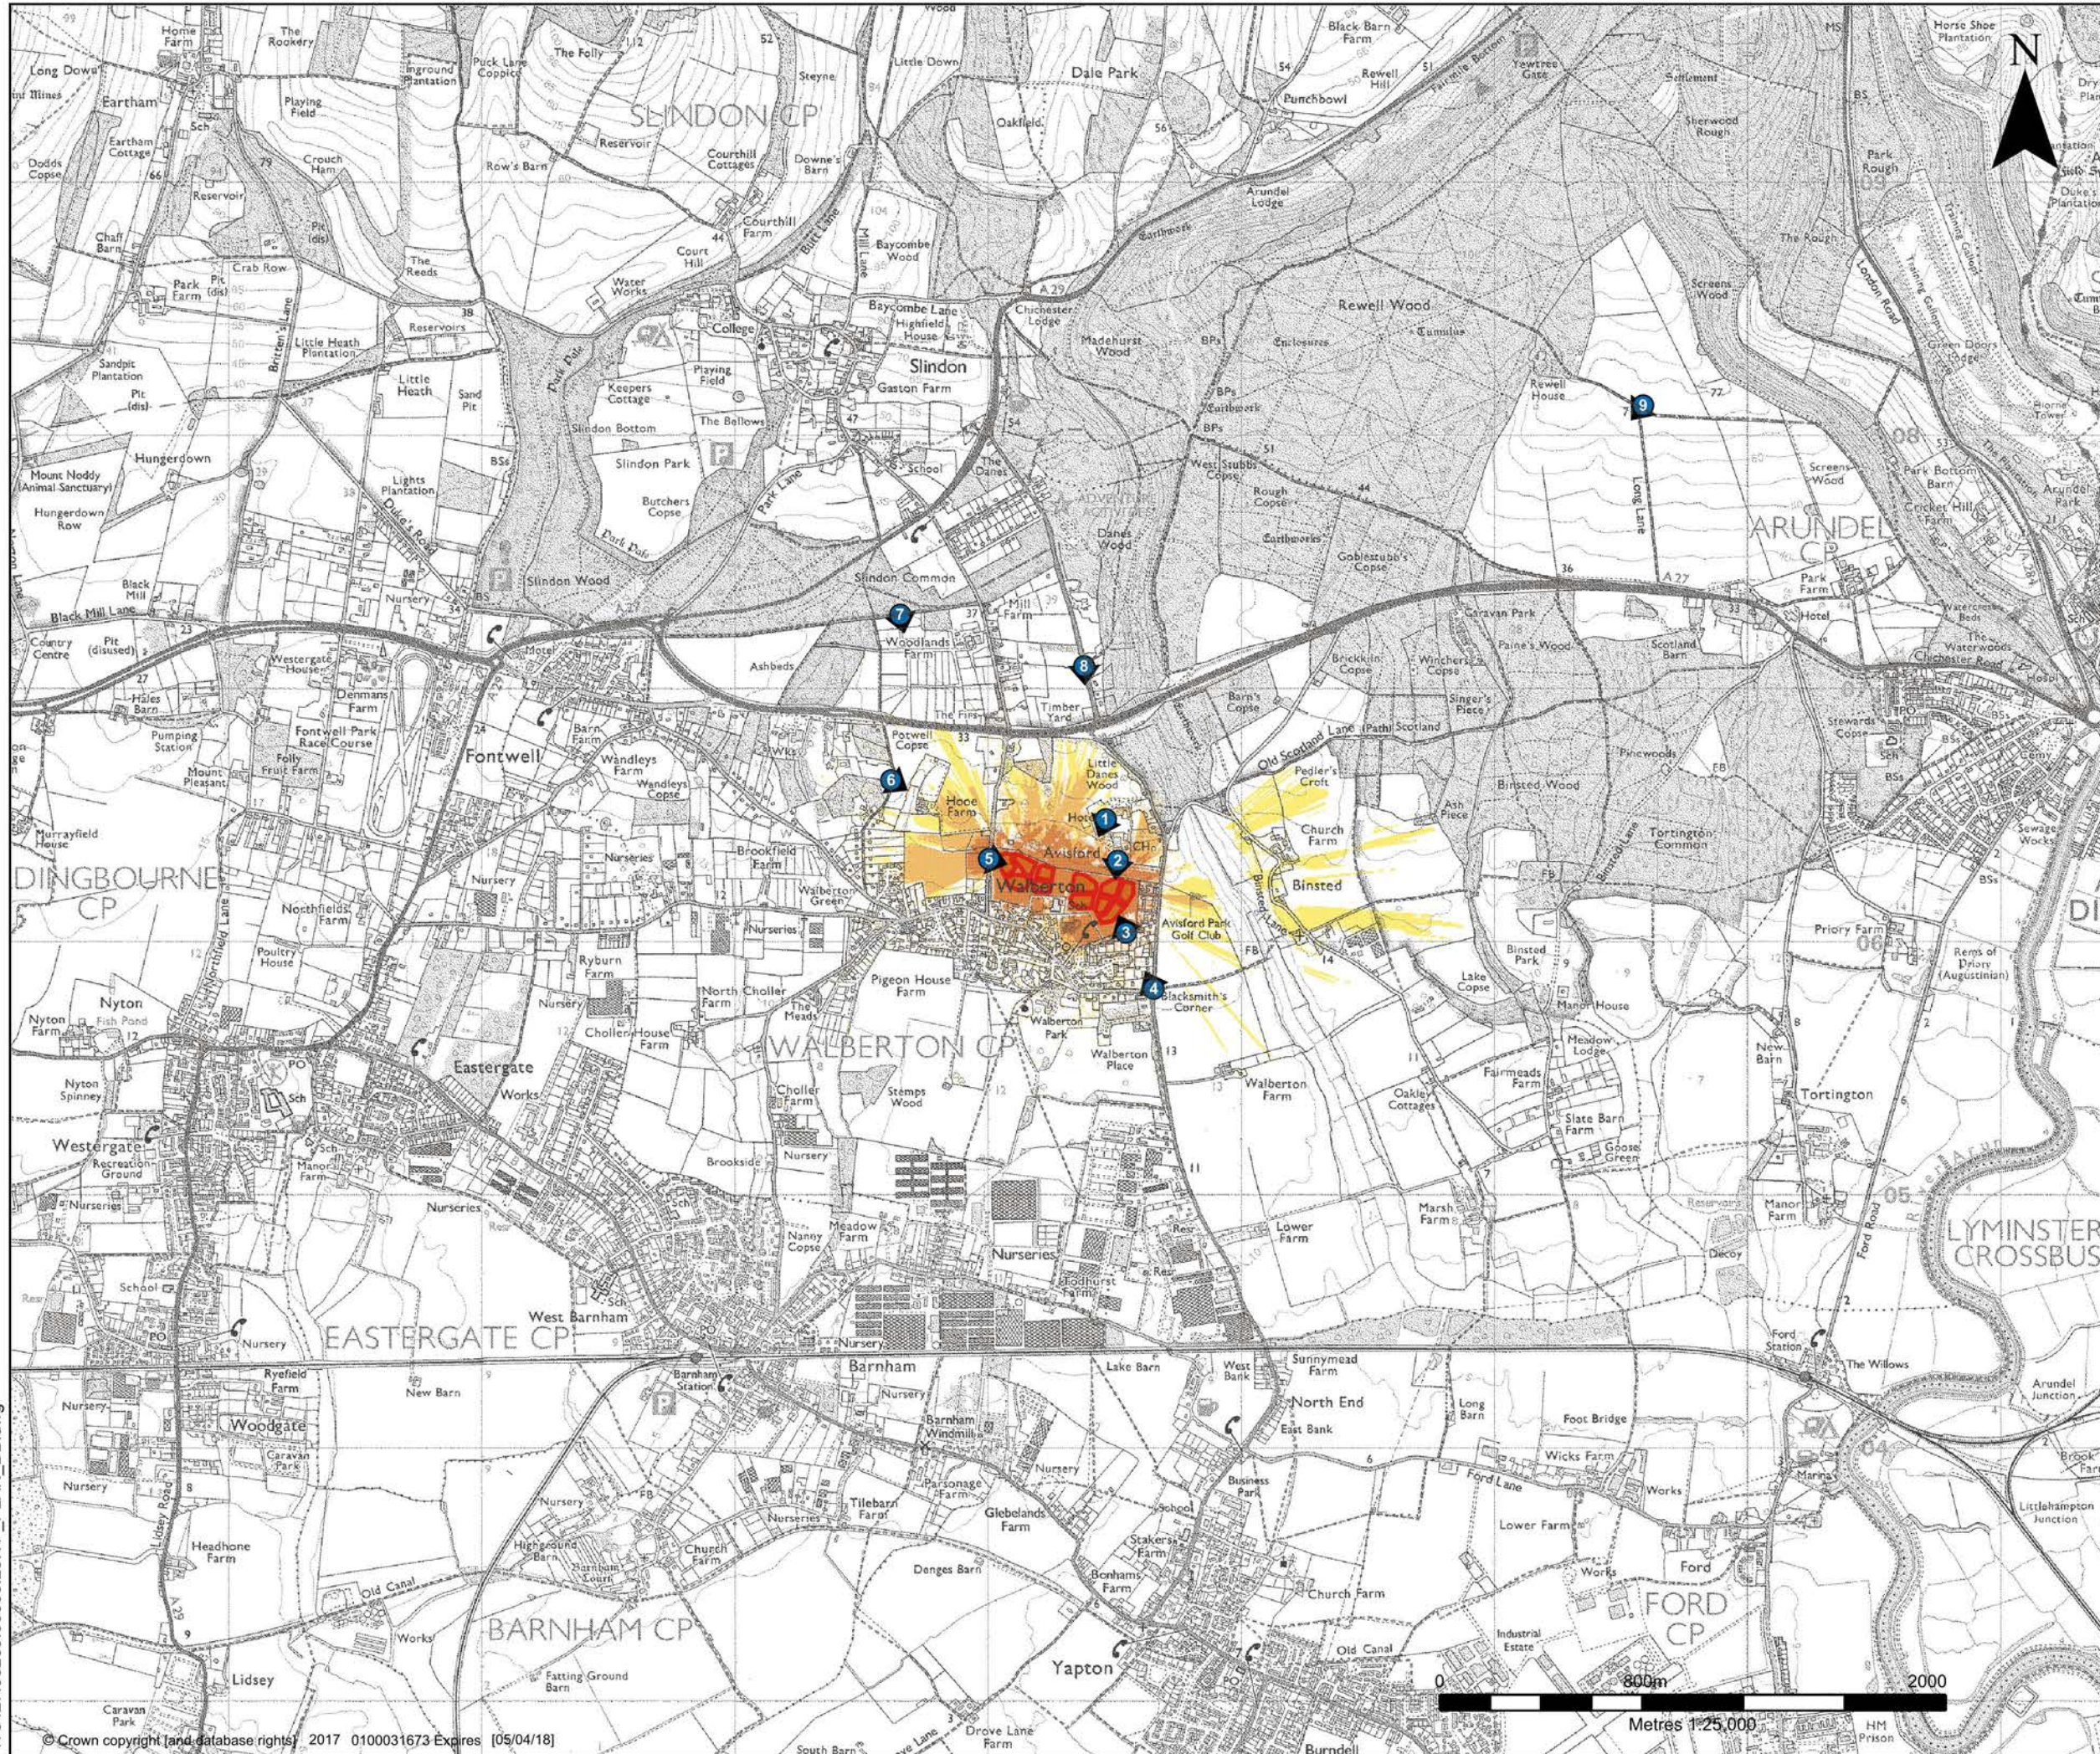

LEGEND

AREA ASSESSED FOR ZTV

ZONES OF THEORETICAL VISIBILITY:

GREATER THAN 3 DEGREES
VISIBLE VERTICAL ANGLE

BETWEEN 1 AND 3 DEGREES
VISIBLE VERTICAL ANGLE

BETWEEN 0.25 AND 1 DEGREES
VISIBLE VERTICAL ANGLE

VIEWPOINTS

VIEWPOINT

global environmental solutions

ASPECT HOUSE
ASPECT BUSINESS PARK
BENNERLEY ROAD
NOTTINGHAM, NG6 8WR
T: 01159 647280
F: 01159 751576
www.slrconsulting.com

WALBERTON
LANDSCAPE AND VISUAL IMPACT
ASSESSMENT
ZTV OF ASSESSED AREA WITH
VIEWPOINTS PLAN
WA - 003

Scale 1:25,000 @ A3	Date APRIL 2017
------------------------	--------------------

170427.06269.00005.29.VP_PLAN_DB.dwg