


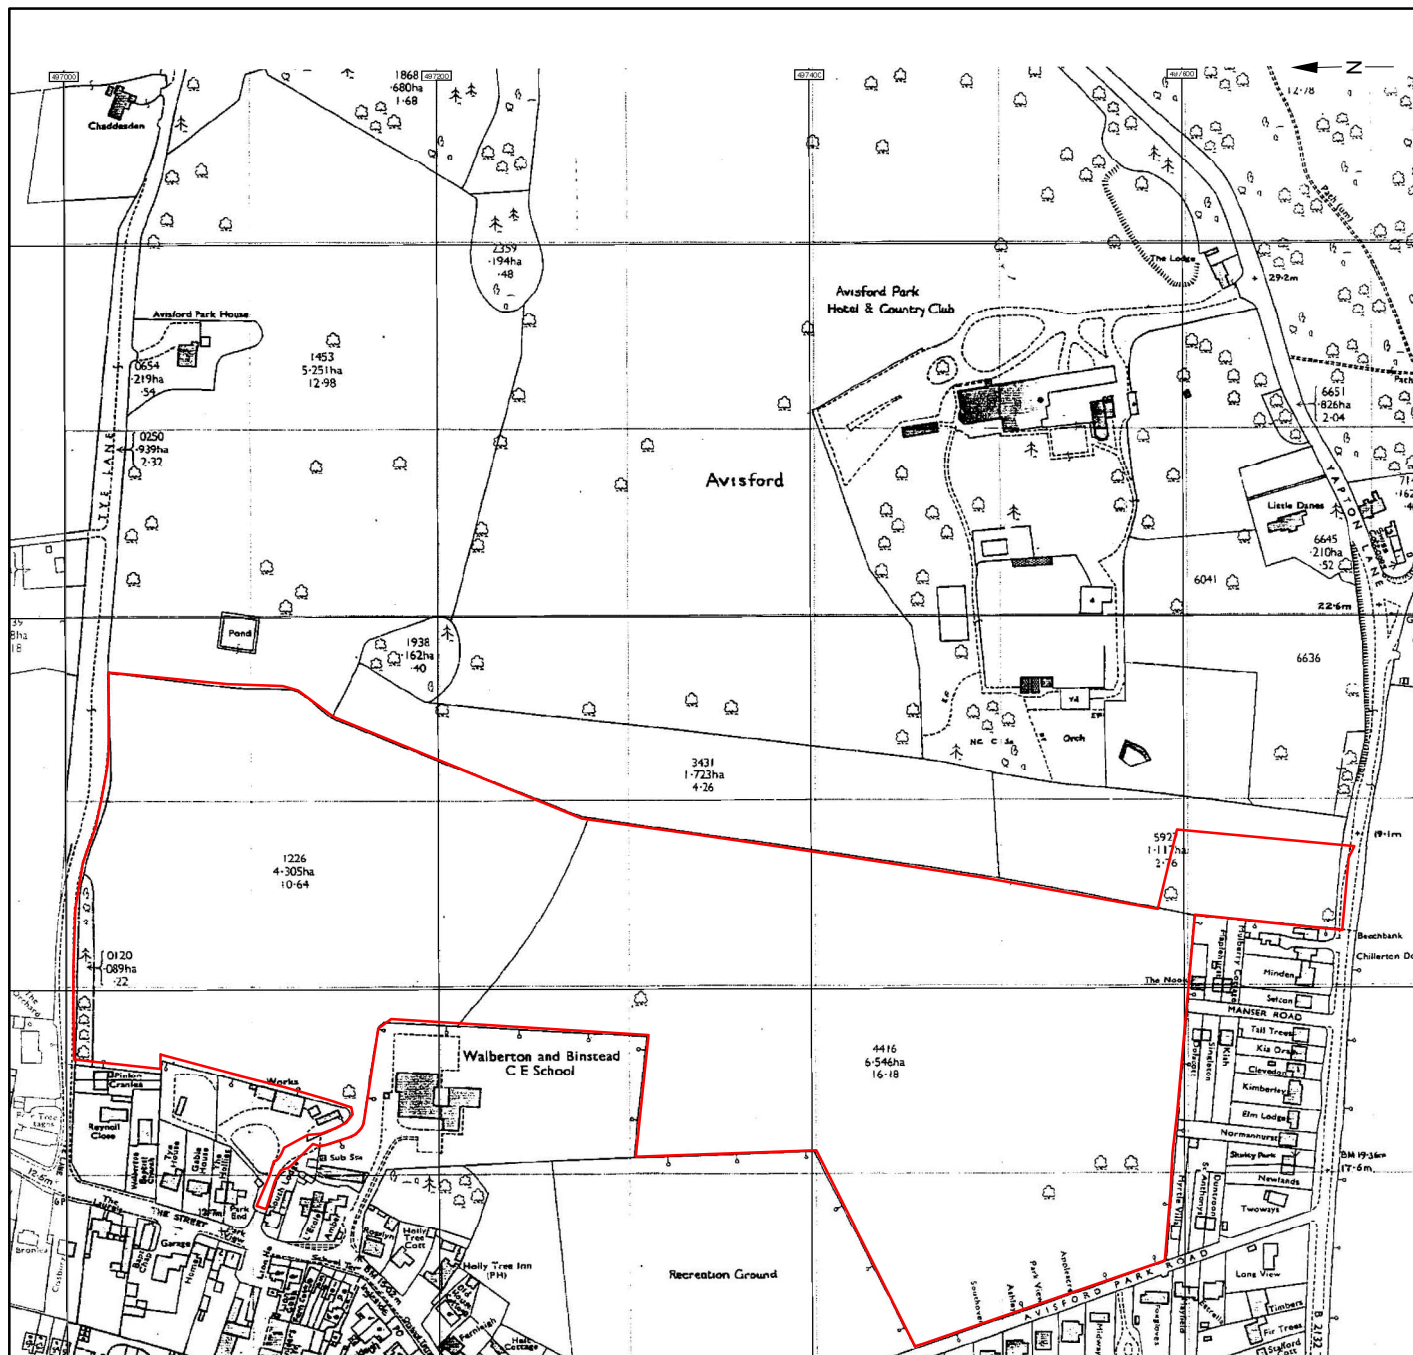

0 0.175 Km

Contains Ordnance Survey data
Crown copyright and database right 2014

scale: 1:2,500 (c) Crown copyright and Landmark Information Group Limited 2017. All rights reserved.

© Archaeology South-East

Project Ref: 170302

March 2017

Report Ref: 2017153

Drawn by: SP

Land at Walberton, West Sussex

Ordnance Survey Mapping, 1989-90

Fig. 12



Contains Ordnance Survey data
Crown copyright and database right 2014

© Archaeology South-East		Land at Walberton, West Sussex	Fig. 13
Project Ref: 170302	March 2017	Proposed Site Plan	
Report Ref: 2017153	Drawn by: SP		

Sussex Office

Units 1 & 2
2 Chapel Place
Portslade
East Sussex BN41 1DR
tel: +44(0)1273 426830
email: fau@ucl.ac.uk
www.archaeologyse.co.uk

Essex Office

27 Eastways
Witham
Essex
CM8 3YQ
tel: +44(0)1376 331470
email: fau@ucl.ac.uk
www.archaeologyse.co.uk

London Office

Centre for Applied Archaeology
UCL Institute of Archaeology
31-34 Gordon Square
London WC1H 0PY
tel: +44(0)20 7679 4778
email: fau@ucl.ac.uk
www.ucl.ac.uk/caa

