


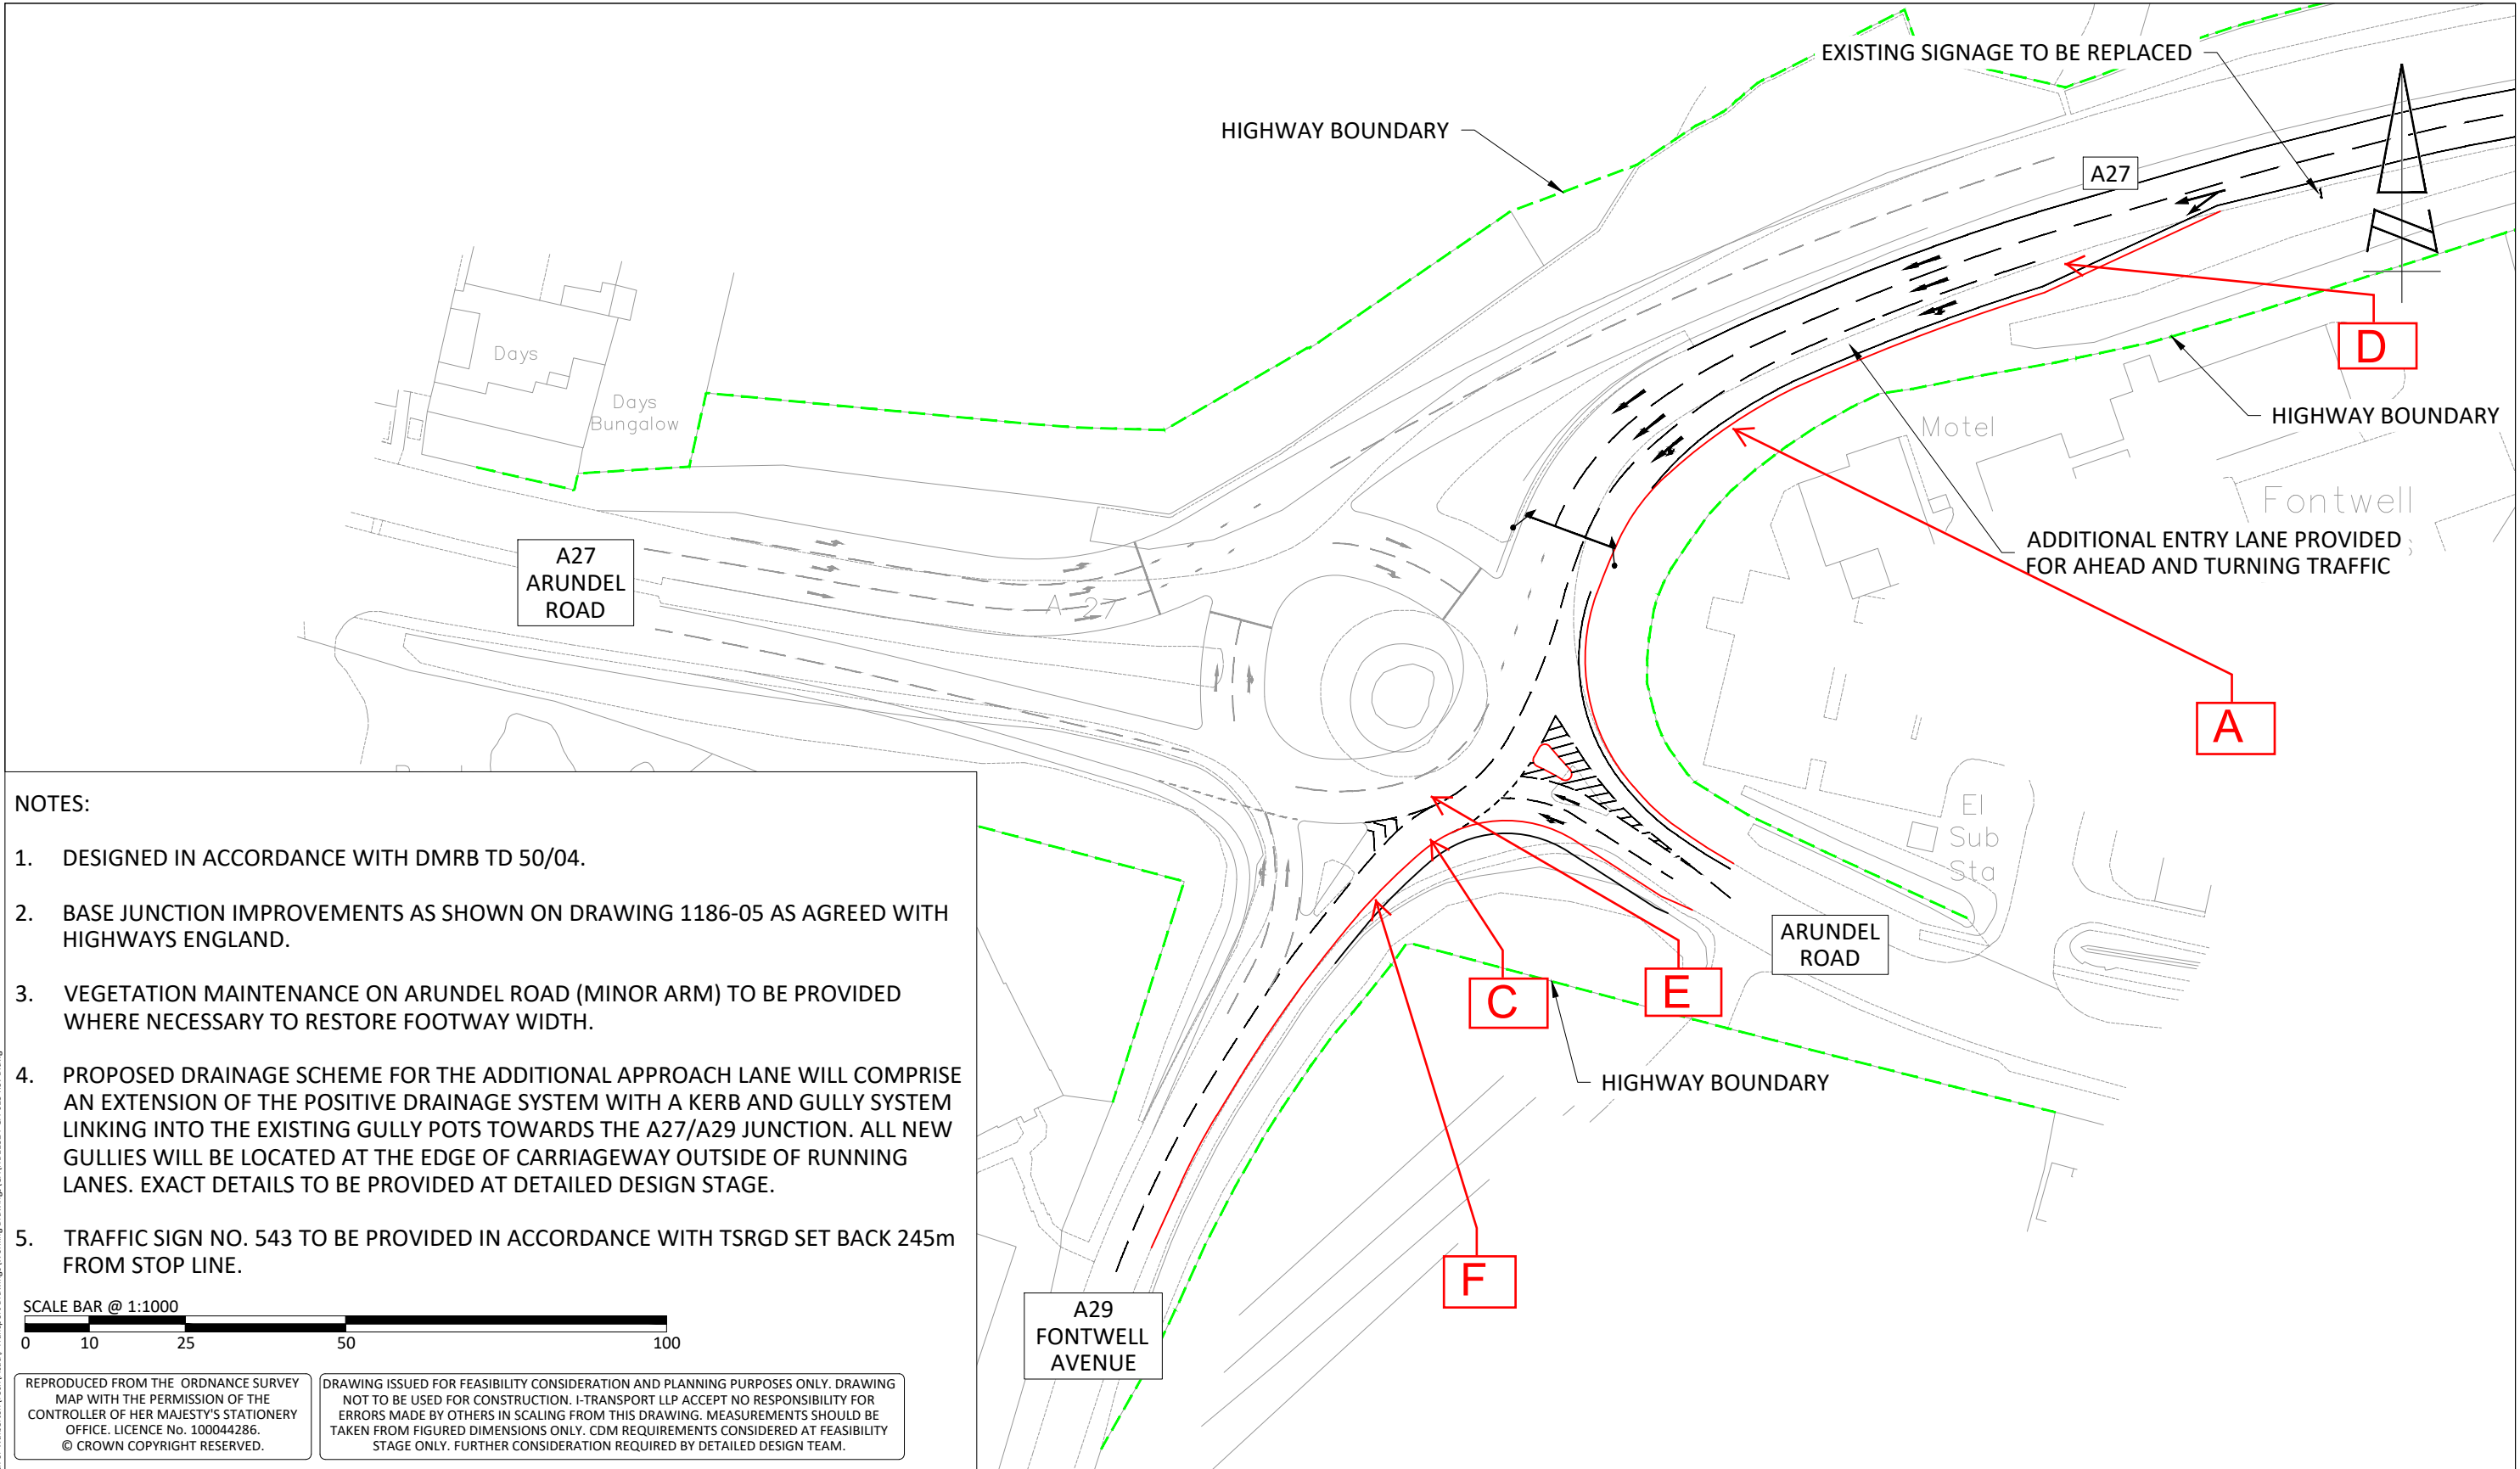

- NOTES:
- DESIGNED IN ACCORDANCE WITH DMRB TD 50/04.
 - BASE JUNCTION IMPROVEMENTS AS SHOWN ON DRAWING 1186-05 AS AGREED WITH HIGHWAYS ENGLAND.
 - VEGETATION MAINTENANCE ON ARUNDEL ROAD (MINOR ARM) TO BE PROVIDED WHERE NECESSARY TO RESTORE FOOTWAY WIDTH.
 - PROPOSED DRAINAGE SCHEME FOR THE ADDITIONAL APPROACH LANE WILL COMPRISE AN EXTENSION OF THE POSITIVE DRAINAGE SYSTEM WITH A KERB AND GULLY SYSTEM LINKING INTO THE EXISTING GULLY POTS TOWARDS THE A27/A29 JUNCTION. ALL NEW GULLIES WILL BE LOCATED AT THE EDGE OF CARRIAGEWAY OUTSIDE OF RUNNING LANES. EXACT DETAILS TO BE PROVIDED AT DETAILED DESIGN STAGE.
 - TRAFFIC SIGN NO. 543 TO BE PROVIDED IN ACCORDANCE WITH TSRGD SET BACK 245m FROM STOP LINE.

SCALE BAR @ 1:1000

0 10 25 50 100

REPRODUCED FROM THE ORDNANCE SURVEY MAP WITH THE PERMISSION OF THE CONTROLLER OF HER MAJESTY'S STATIONERY OFFICE. LICENCE No. 100044286. © CROWN COPYRIGHT RESERVED.

DRAWING ISSUED FOR FEASIBILITY CONSIDERATION AND PLANNING PURPOSES ONLY. DRAWING NOT TO BE USED FOR CONSTRUCTION. I-TRANSPORT LLP ACCEPT NO RESPONSIBILITY FOR ERRORS MADE BY OTHERS IN SCALING FROM THIS DRAWING. MEASUREMENTS SHOULD BE TAKEN FROM FIGURED DIMENSIONS ONLY. CDM REQUIREMENTS CONSIDERED AT FEASIBILITY STAGE ONLY. FURTHER CONSIDERATION REQUIRED BY DETAILED DESIGN TEAM.

 Grove House, Lutyens Close, Chineham Basingstoke, Hampshire, RG24 8AG www.i-transport.co.uk				B A	22.08.17 11.07.17	MC AB	MINOR AMENDMENTS MINOR AMENDMENTS	MC MC	TW TW	TITLE: A27 / A29 / FONTWELL AVENUE - POTENTIAL FURTHER JUNCTION IMPROVEMENT - SHEET 1 OF 3		SCALE @ A3: 1:1000	CHECKED: MC	APPROVED: TW
							FILE REF: ITB11324	DRAWN: SH	DATE: 23.05.17					
REV DATE BY DESCRIPTION CHK APD							PROJECT:		CLIENT:			DRAWING No:		
STATUS: FOR PLANNING							LAND EAST OF TYE LANE, WALBERTON		WATES DEVELOPMENTS			ITB11324-GA-015		
										PROJECT No:			REV:	
										ITB11324			B	

T:\Projects\11000 Series Project Numbers\11324\ITB Land North of Walberton\Tech\Acad\Transport Drawings\Working Drawings\GA\ITB11324-GA-015 Rev B.dwg

