



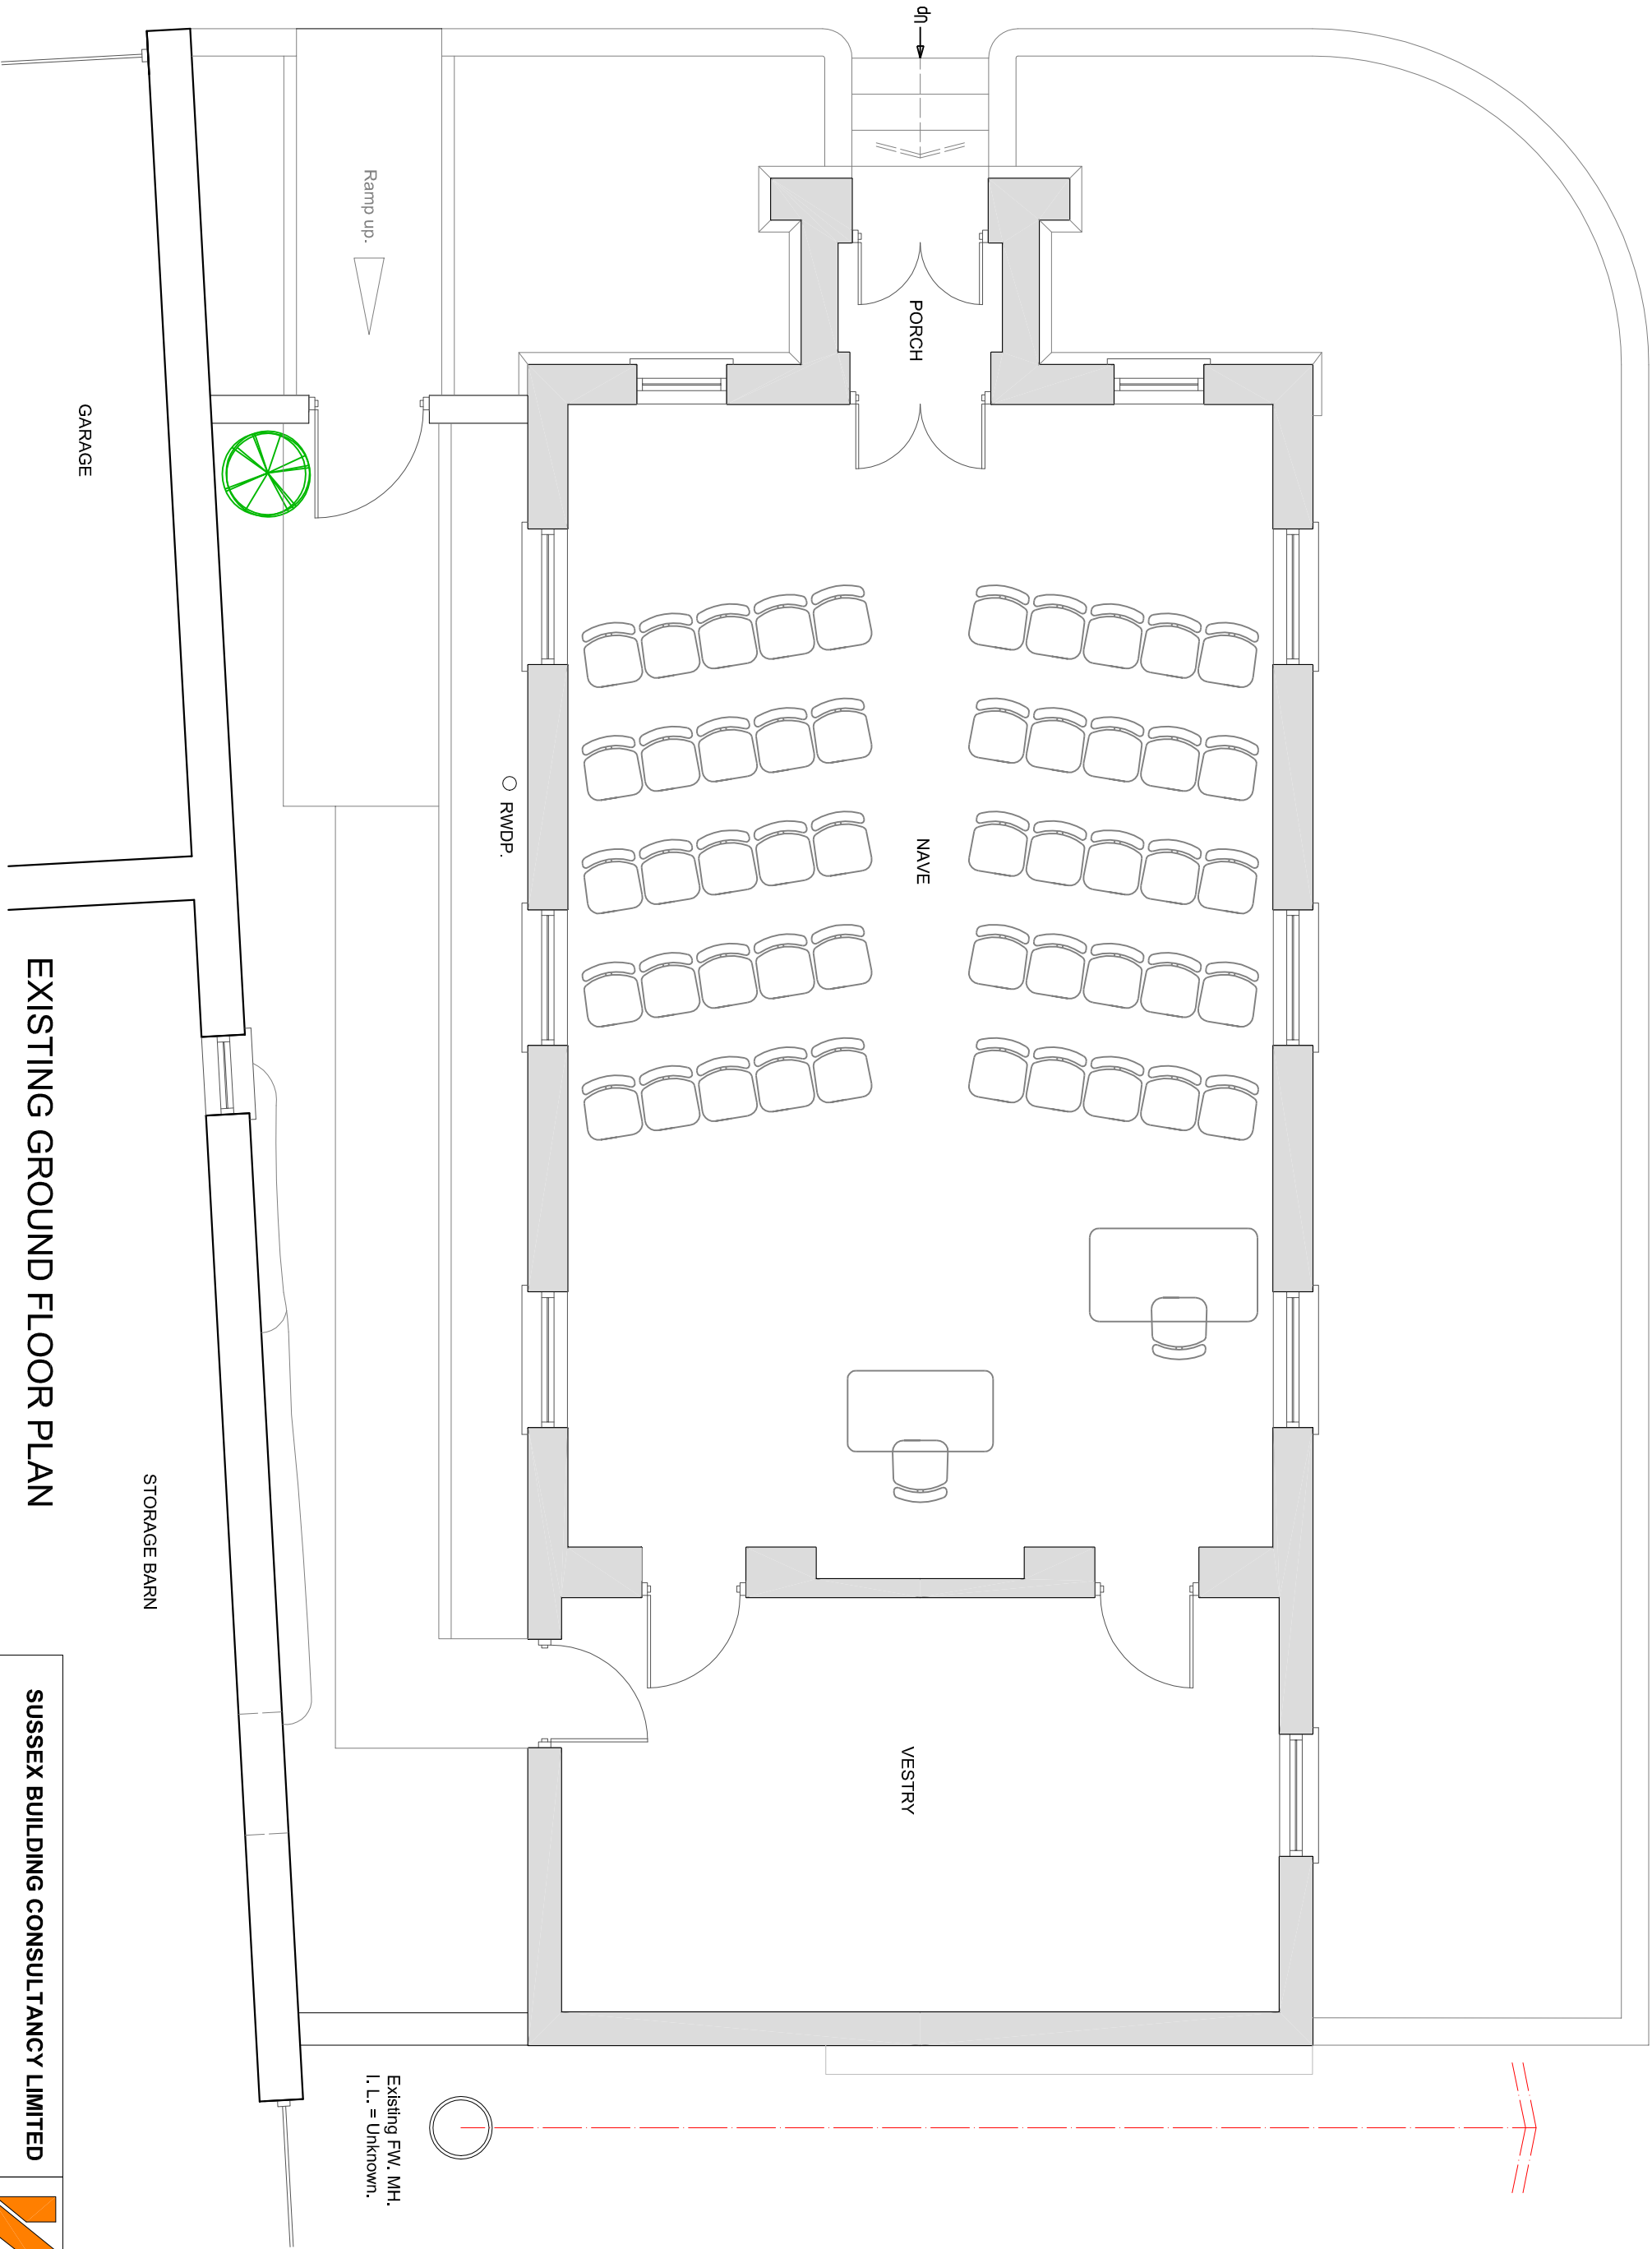

EXISTING GROUND FLOOR PLAN

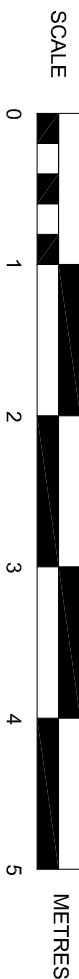

SUSSEX BUILDING CONSULTANCY LIMITED

WALBERTON BAPTIST CHURCH,
THE STREET, WALBERTON, WEST SUSSEX.

SCALE - 1/50 REV - DATE - 19/06/2017

LABC partner

3 NORTHCOTE ROAD
BOGNOR REGIS
PO21 6LZ

TEL/FAX - (01243) 861379