



NOTES


- ROOF - Green mineral felt covered flat roof.
- WALLS - Treated plywood clad timber frame.
- WINDOWS/DOORS - Painted wooden framed single glazed unit.

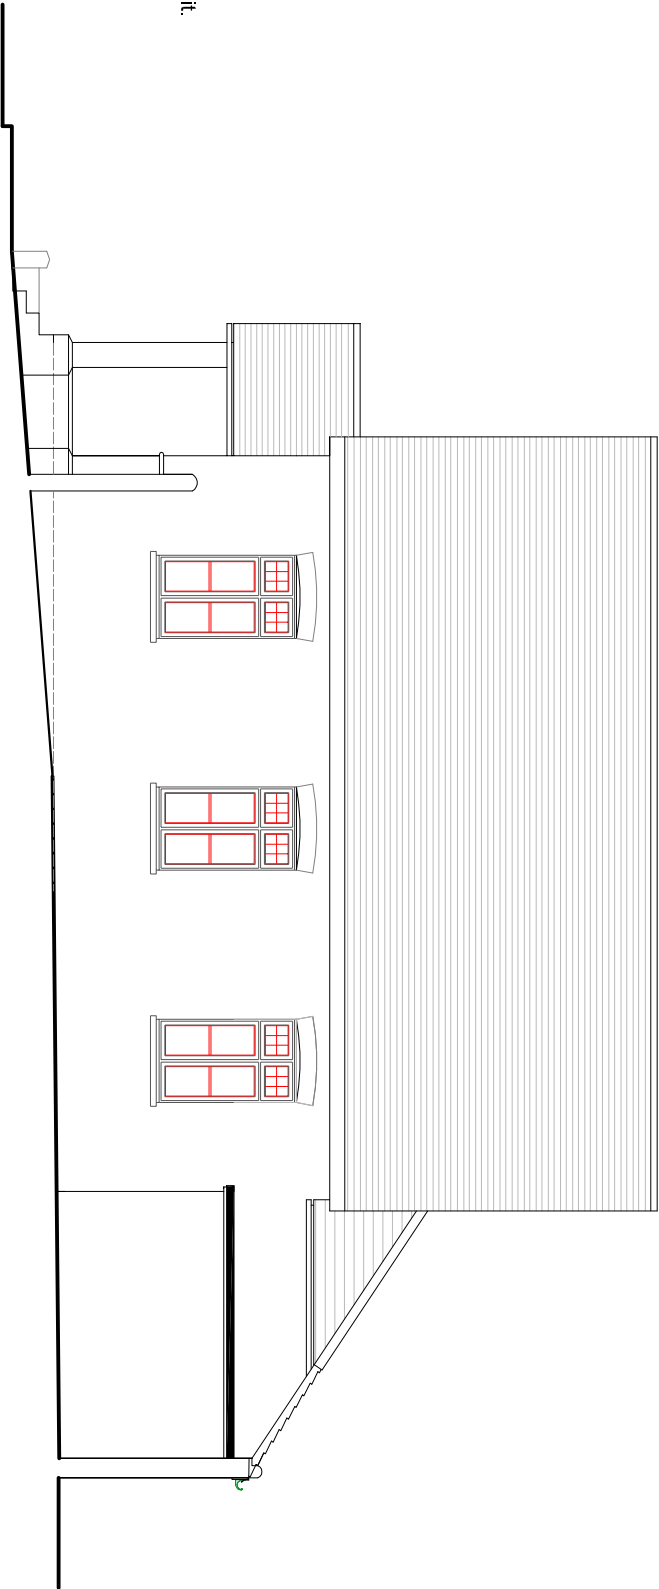


SIDE ELEVATION

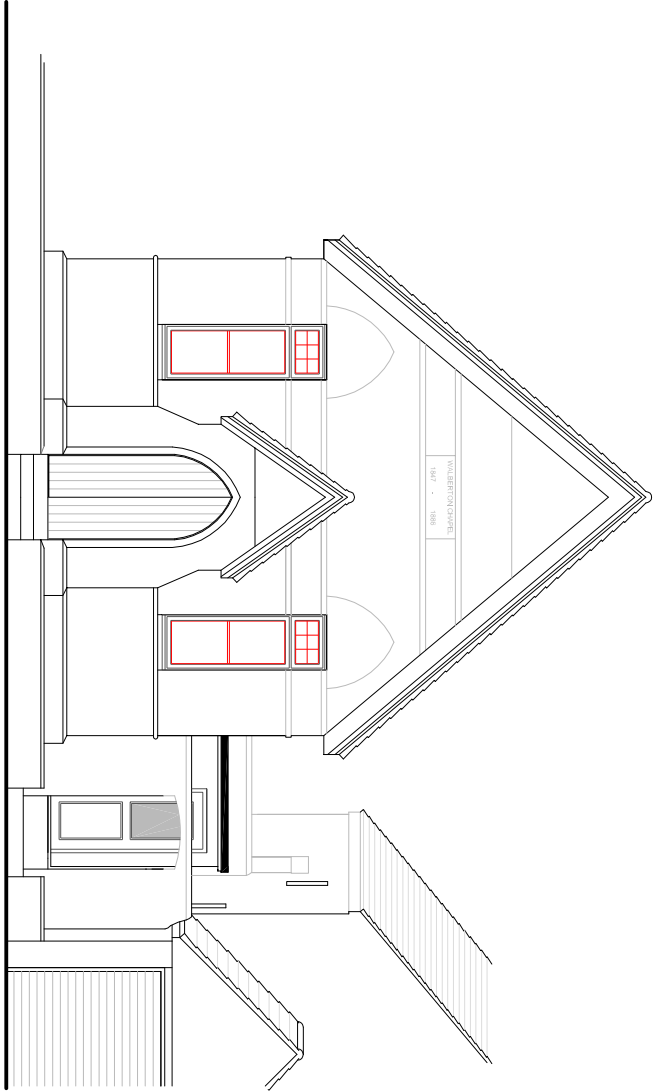

FRONT ELEVATION

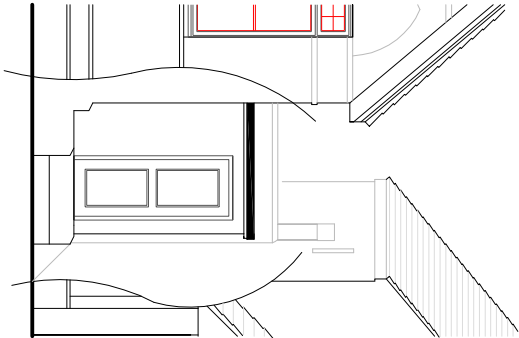


COURTYARD VIEW

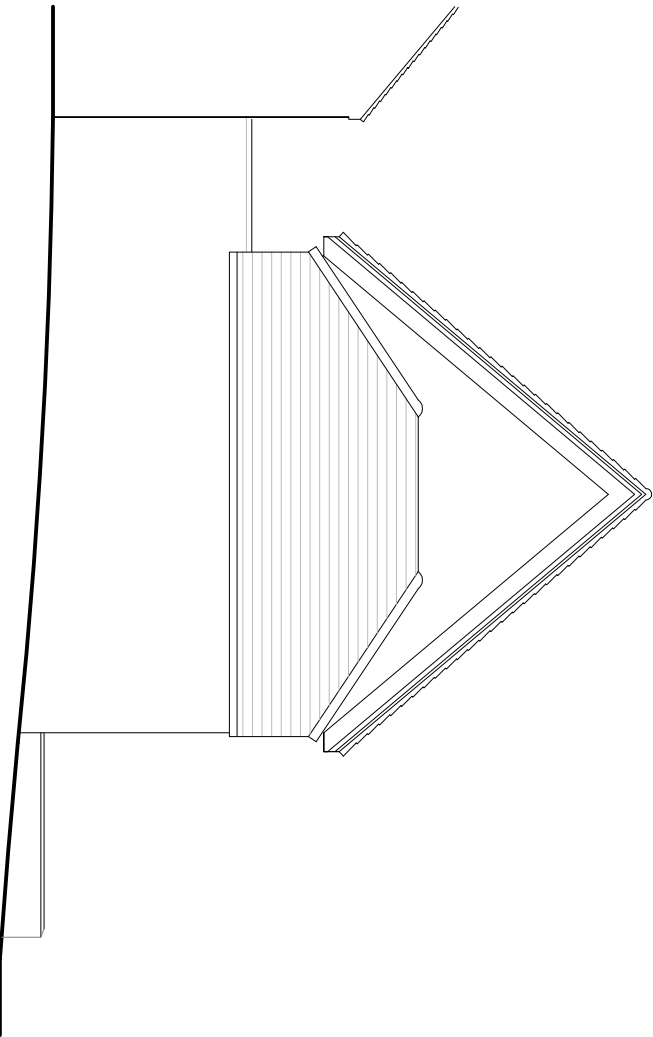

REAR ELEVATION

PROPOSED ELEVATIONS

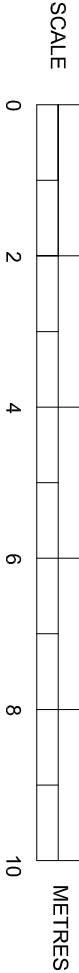

SUSSEX BUILDING CONSULTANCY LIMITED

WALBERTON BAPTIST CHURCH, THE STREET,
WALBERTON, WEST SUSSEX.

SCALE - 1/100 REV - D DATE - 21/05/2019



Partner
LABC

3 NORTHCOTE ROAD
BOSNOR REGS
PO21 5LZ
TEL - (01243) 861379