


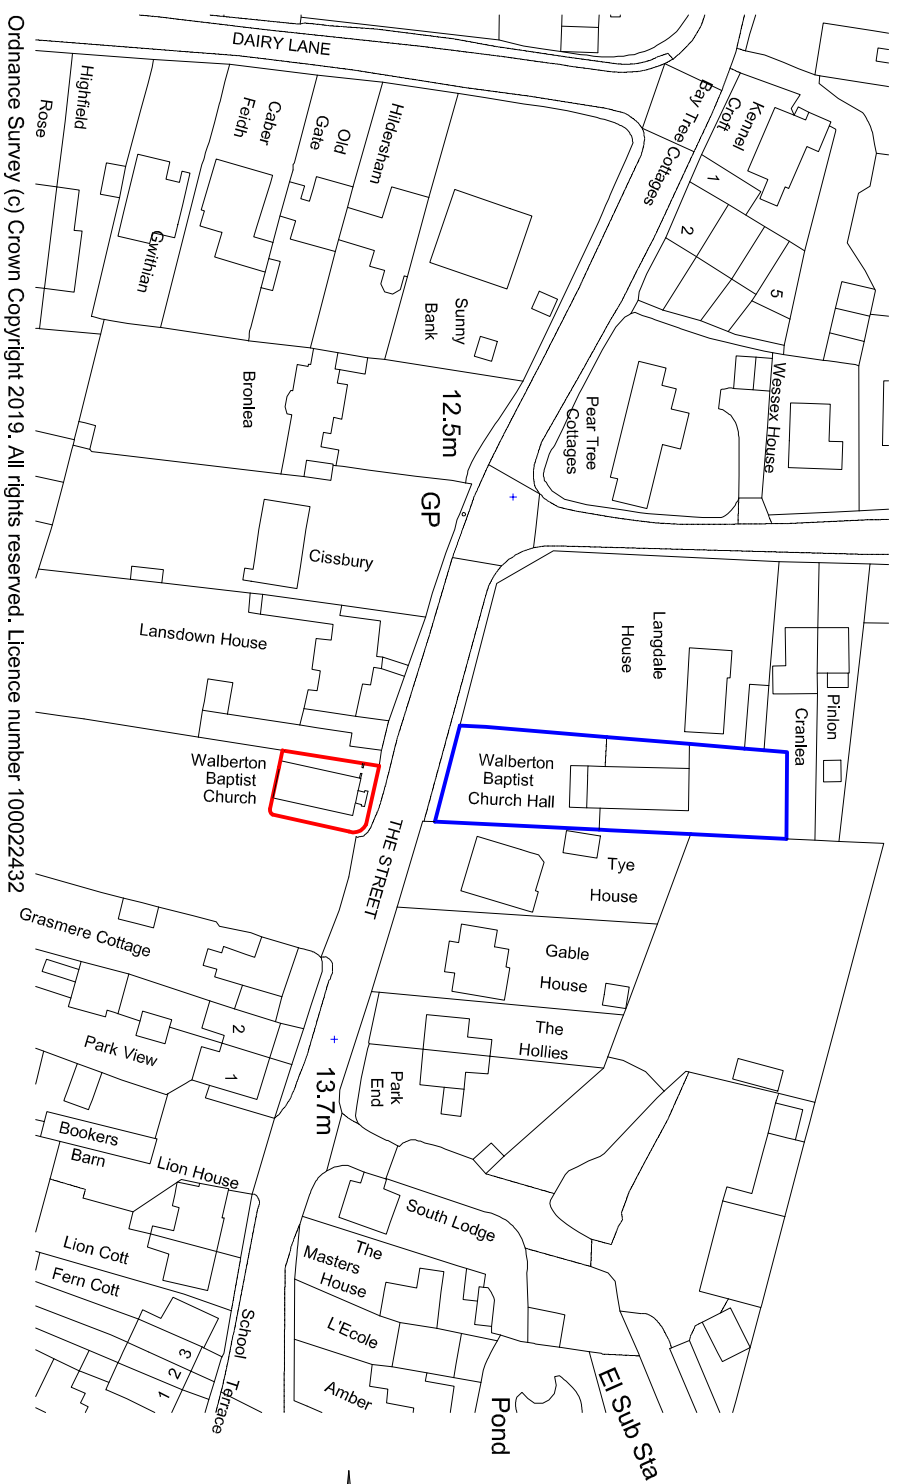

Ordnance Survey (c) Crown Copyright 2019. All rights reserved. Licence number 100022432

LOCATION PLAN - 1/1250



SUSSEX BUILDING CONSULTANCY LIMITED		 LABC partner
WALBERTON BAPTIST CHURCH, THE STREET,		
WALBERTON, WEST SUSSEX.		
SCALE - 1/1250 REV - DATE - 21/05/2019		
3 NORTHCOTE ROAD BOGNOR REGIS PO21 5LZ TEL/FAX - (01243) 861379		