


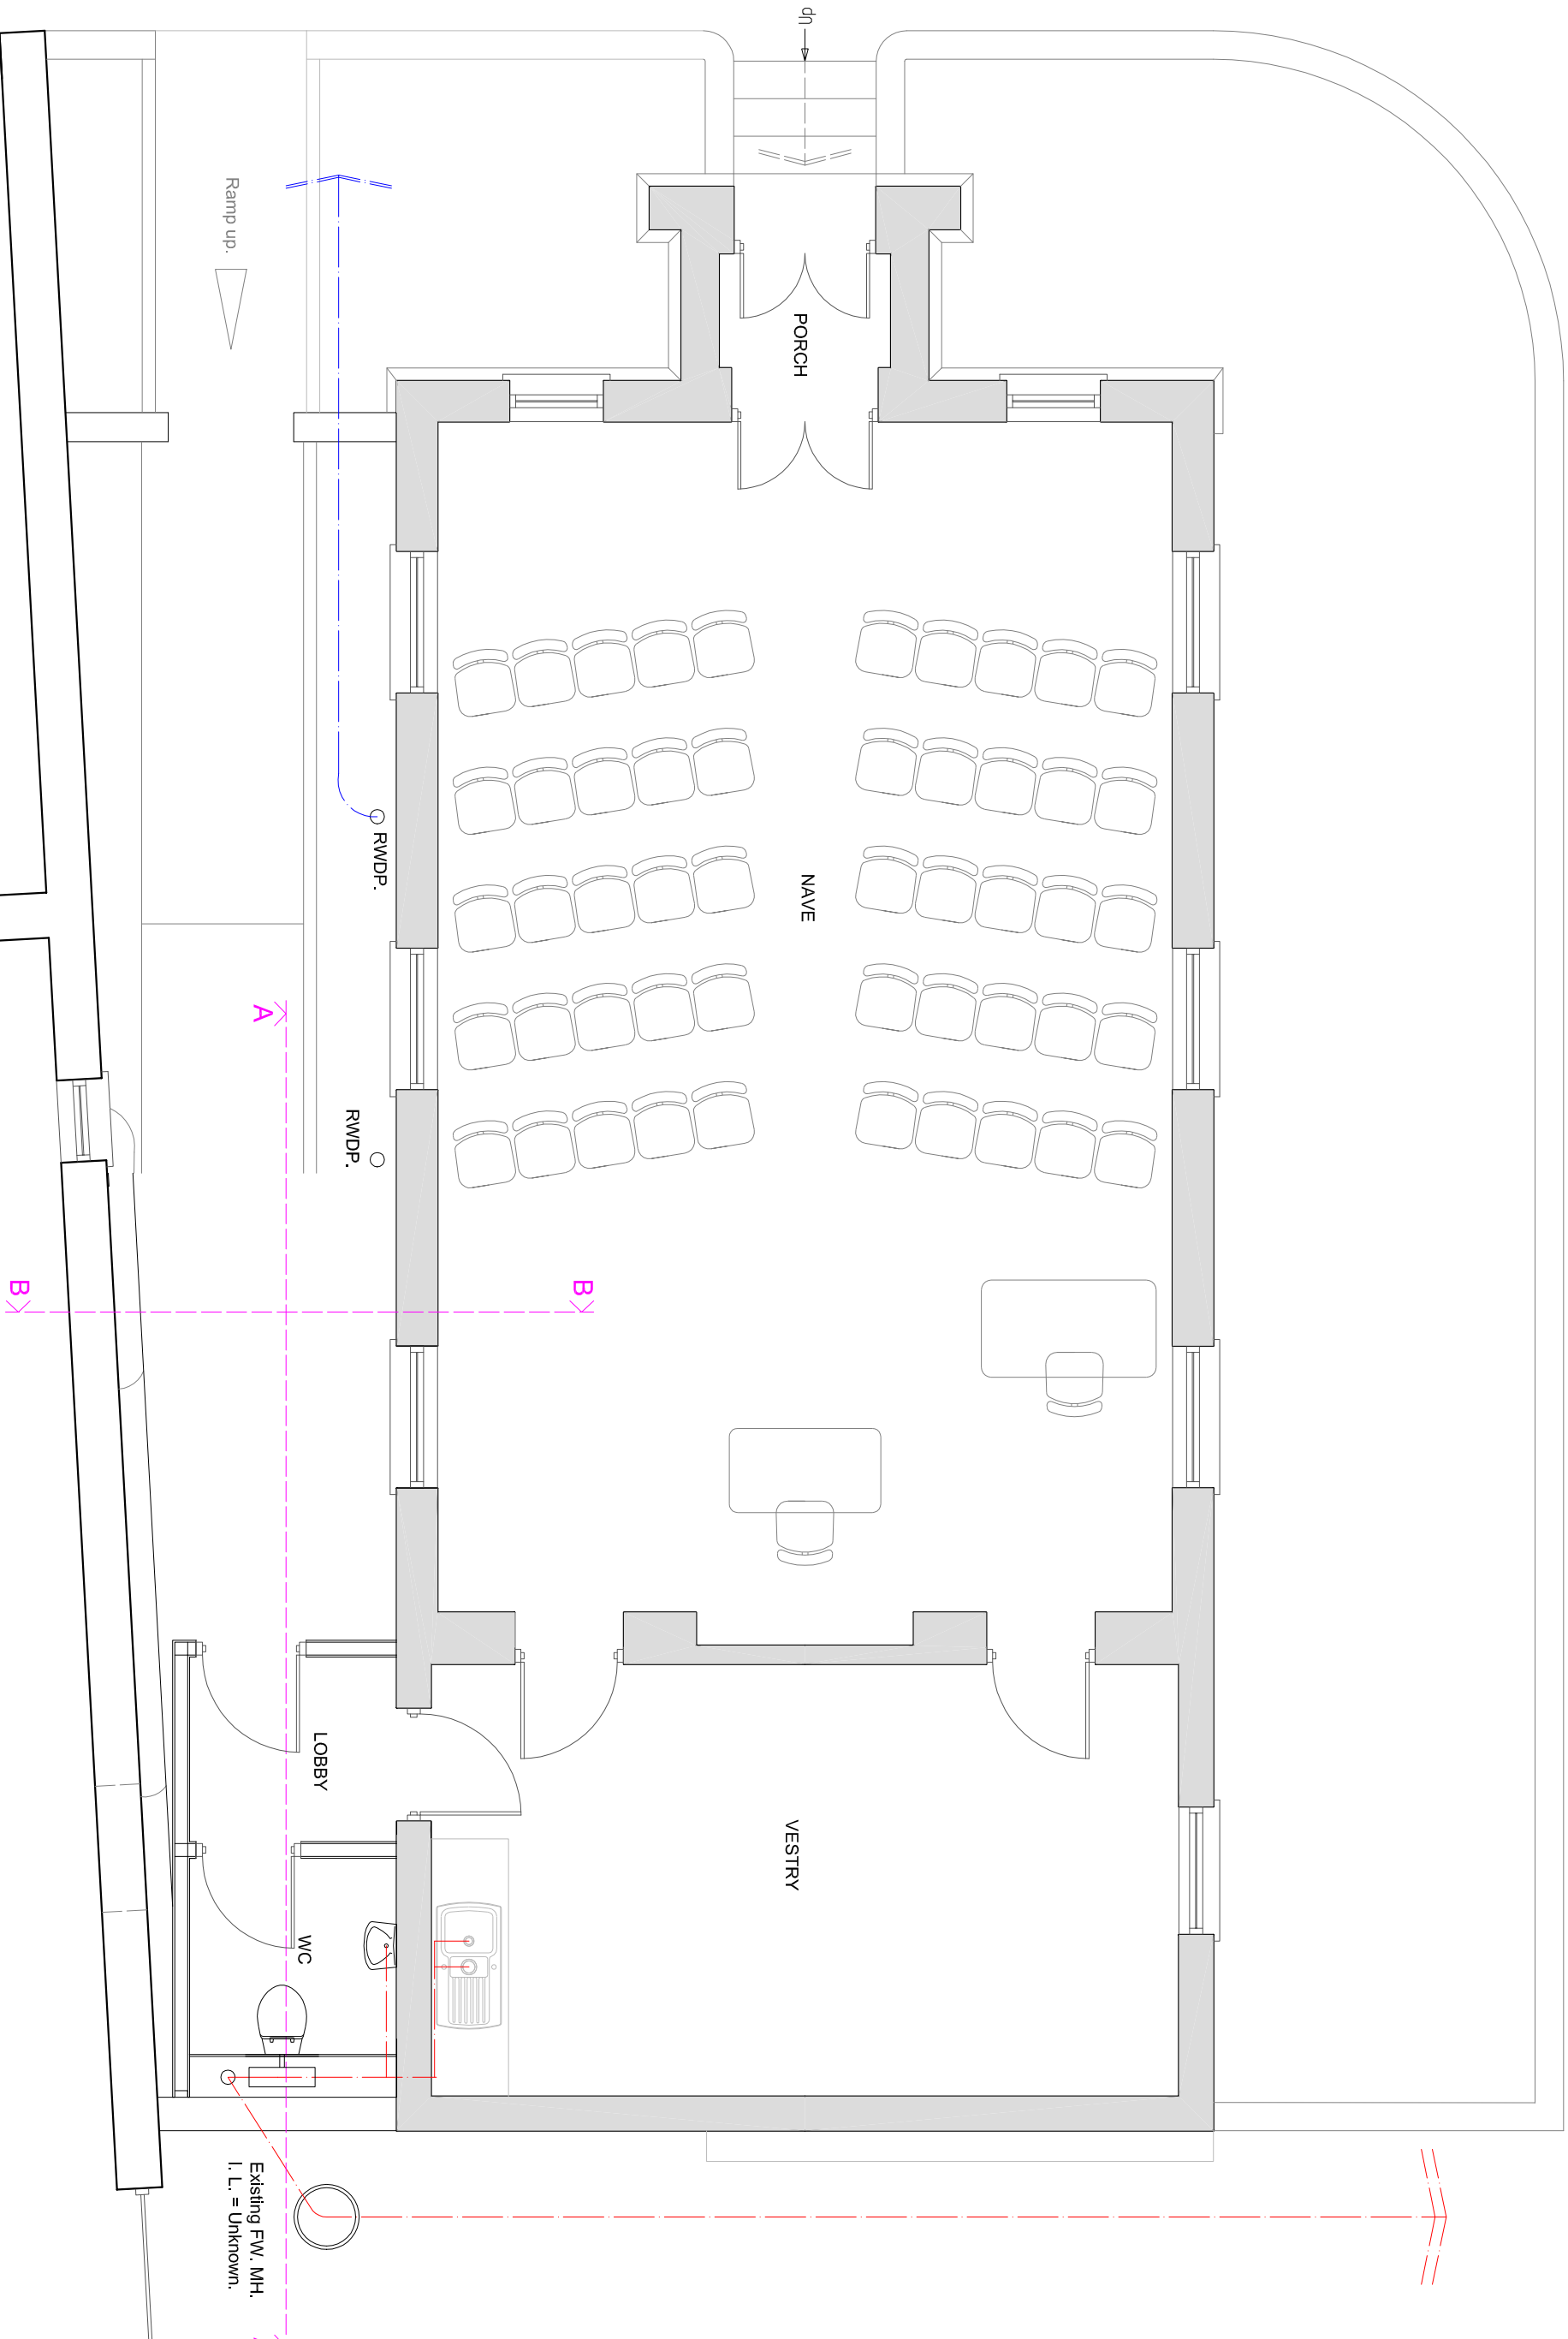

GARAGE

PORCH

NAVE

VESTRY

LOBBY

WC

Existing FW, MH,
I. L. = Unknown.

PROPOSED GROUND FLOOR PLAN



SUSSEX BUILDING CONSULTANCY LIMITED

WALBERTON BAPTIST CHURCH,
THE STREET, WALBERTON, WEST SUSSEX.

SCALE - 1/50 REV - A DATE - 03/06/2019

LABC partner

3 NORTHCOTE ROAD
BOGNOR REGIS
PO21 5LZ

TEL/FAX - (01243) 861379