


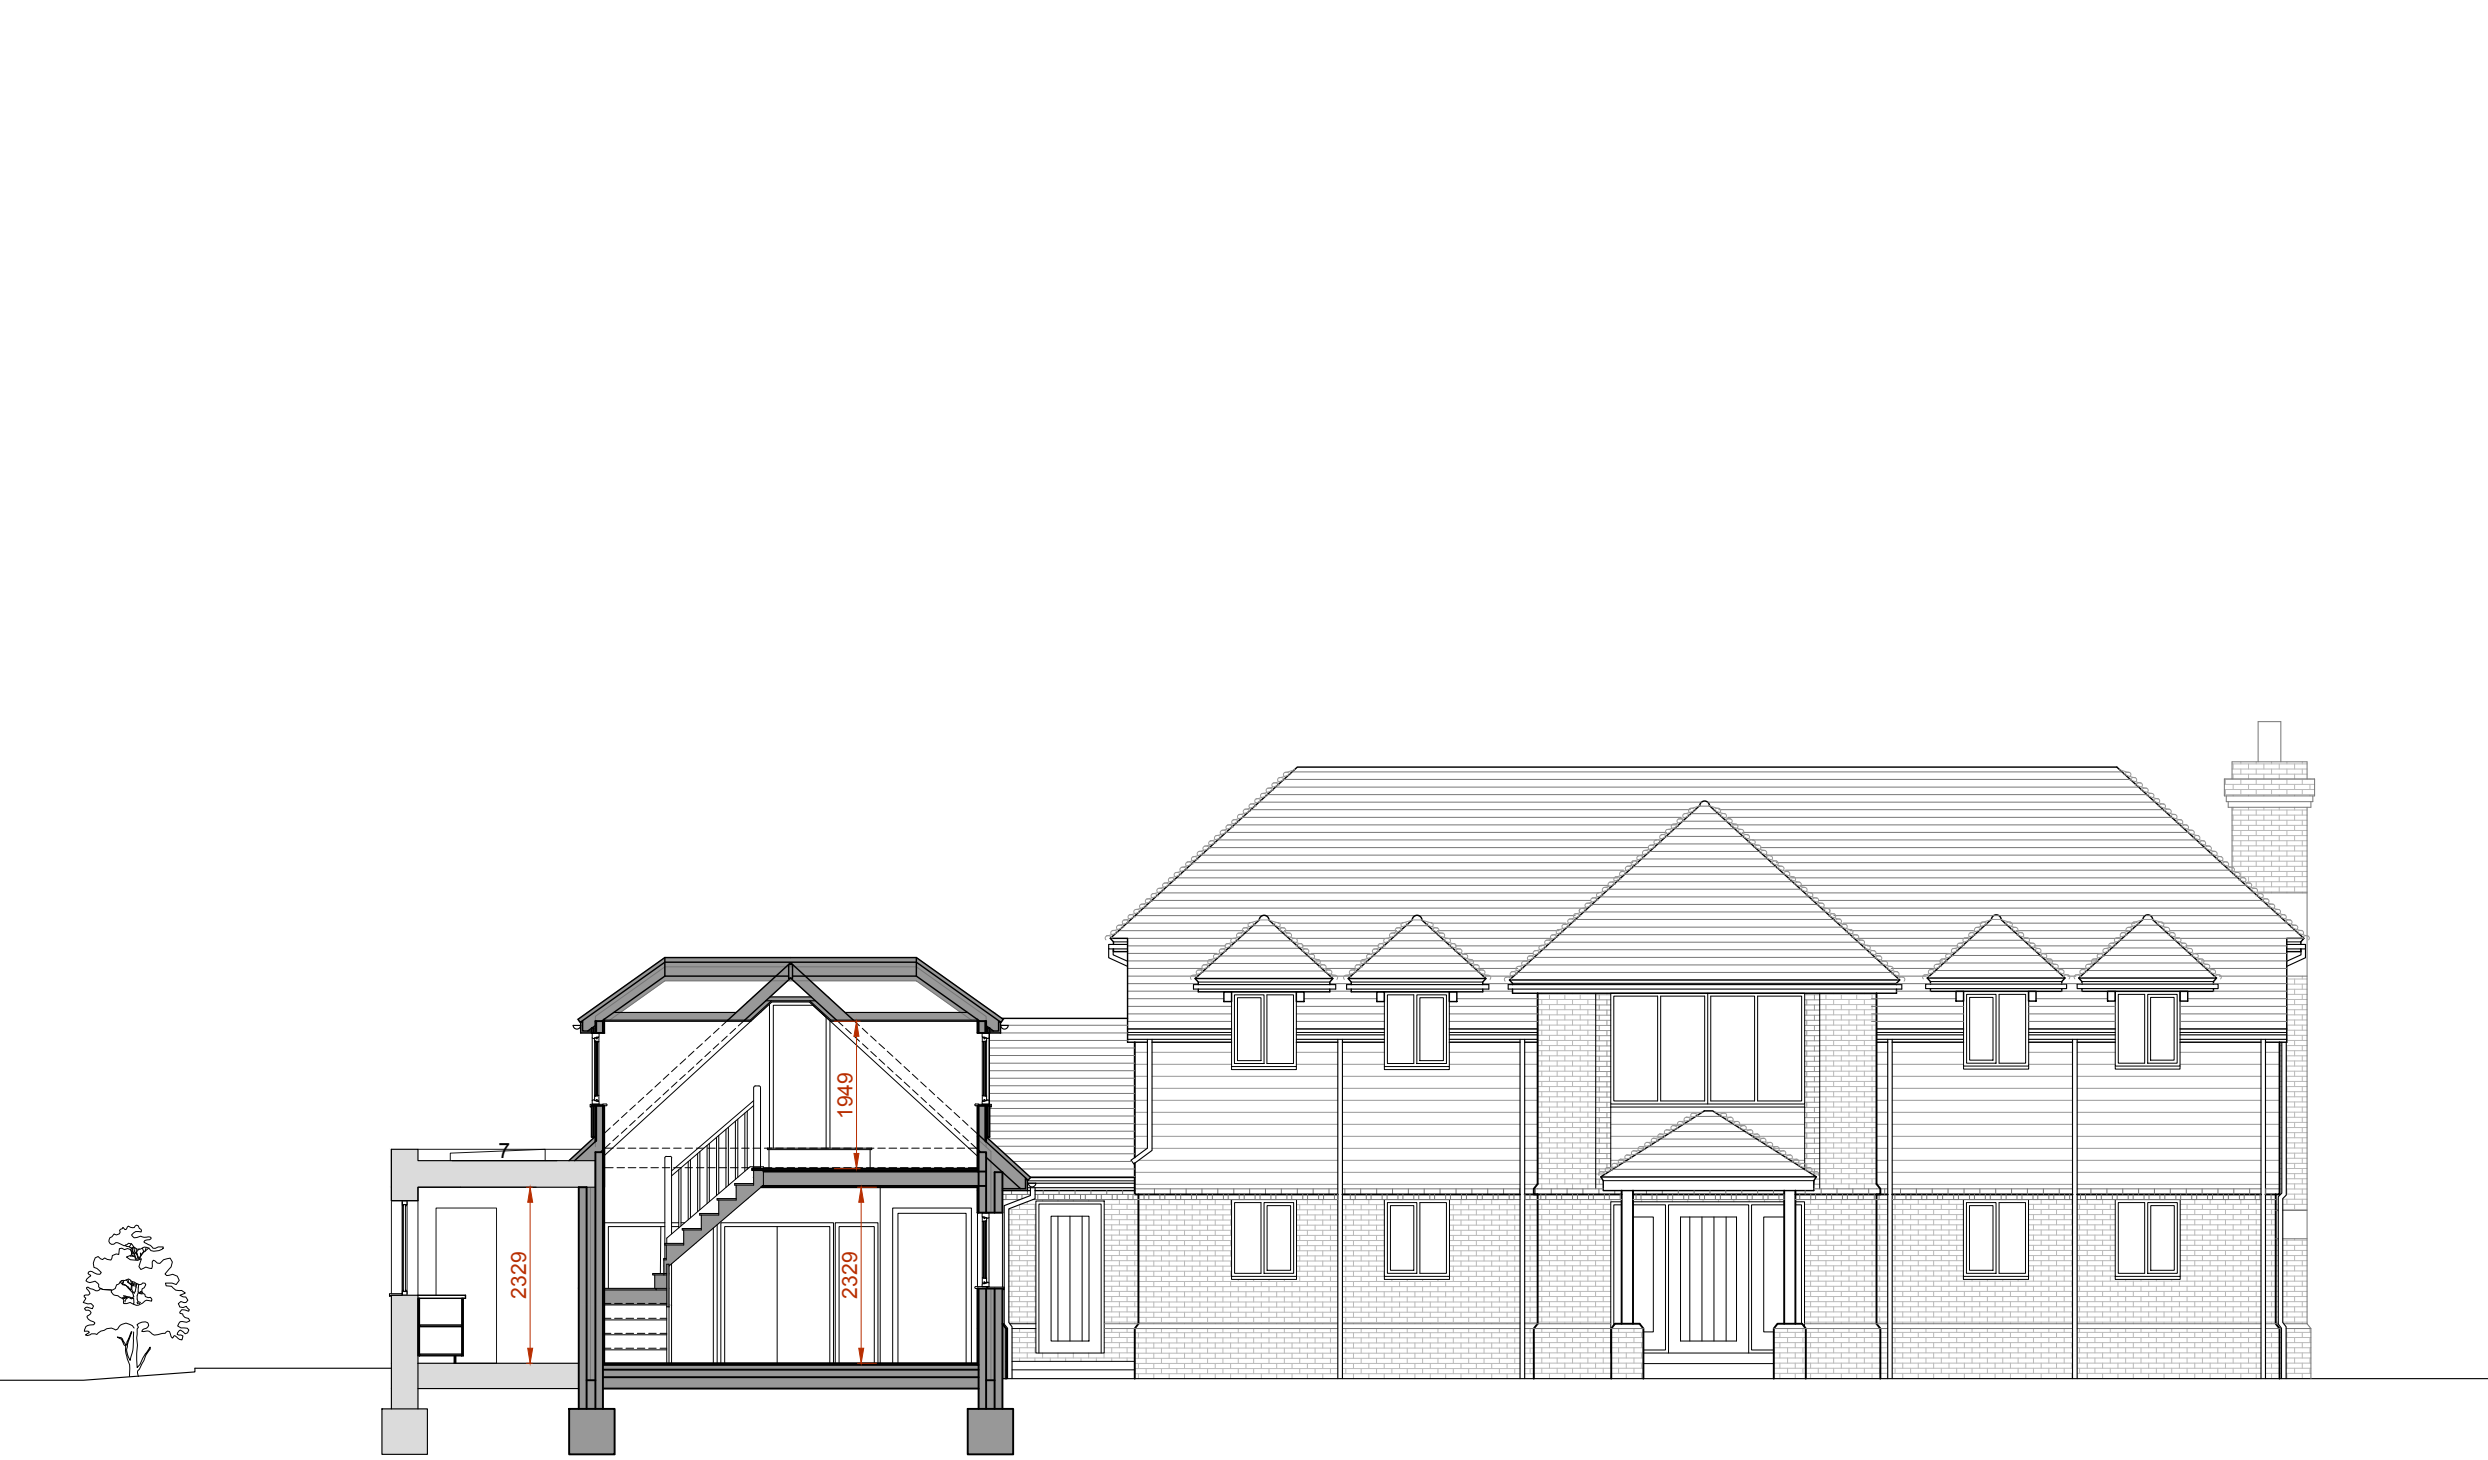

- existing walls
- proposed walls

Material Specification

1. Horizontal timber cladding
2. Light grey membrane flat roof covering
3. Dark grey powder coated aluminium fascia
4. Dark grey powder coated aluminium coping
5. Dark grey powder coated aluminium framed double glazed bi-fold doors
6. Dark grey powder coated aluminium framed double glazed sliding doors
7. Dark grey powder coated aluminium framed double glazed rooflights
8. Dark grey powder coated aluminium panel
9. Black plastic rainwater goods
10. Black plastic SVP
11. Reconstituted stone steps
12. Dark grey powder coated steel balustrade
13. Vertical timber cladding
14. Dark grey powder coated aluminium framed double patio doors
15. Dark grey powder coated aluminium framed windows



Notes:

Print drawing at 100% when printing to A3 paper - do not print to fit.
Do not scale from this drawing.
All discrepancies must be reported to the Architect immediately.
All subcontractors must check dimensions on site before the production of shop drawings for the approval of the Architect.
All dimensions in millimetres.

Rev	Date	Description
-----	------	-------------

Project Details

Folie House

Wandleys Lane, Walberton, BN18 0QR

Drawing Details

Proposed Section B

Planning Issue

Drawing No. C0198-P216	Date March 2021
Scale ISSUED 1:100 @ A3	Revision -

50.⁸ ARCHITECTURE
+ INTERIORS

info@fiftypointeight.co.uk

07775786502