ARUN DISTRICT COUNCIL WA/45/11/

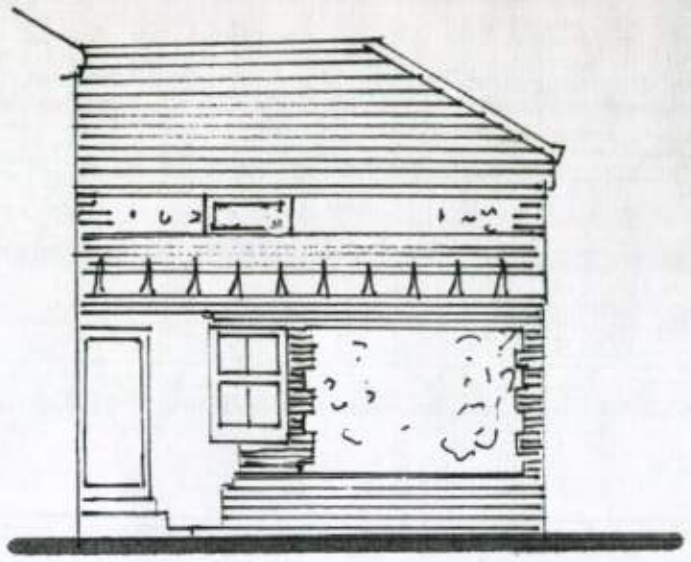

Cross Section/South Elevation Scale: 1:100

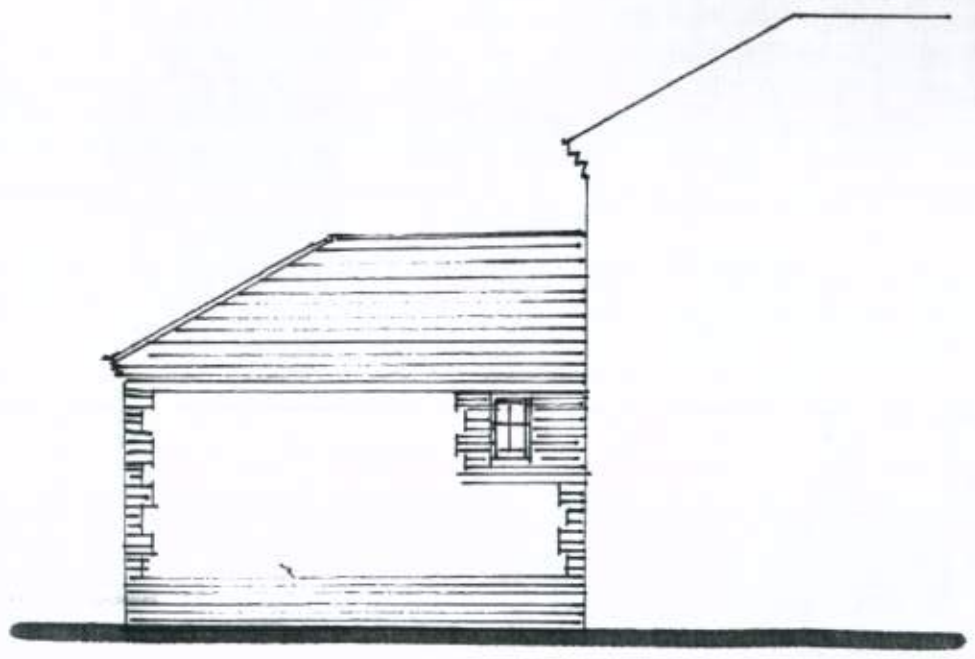

Cross Section/North Elevation Scale: 1:100

Location Plan 1:1250

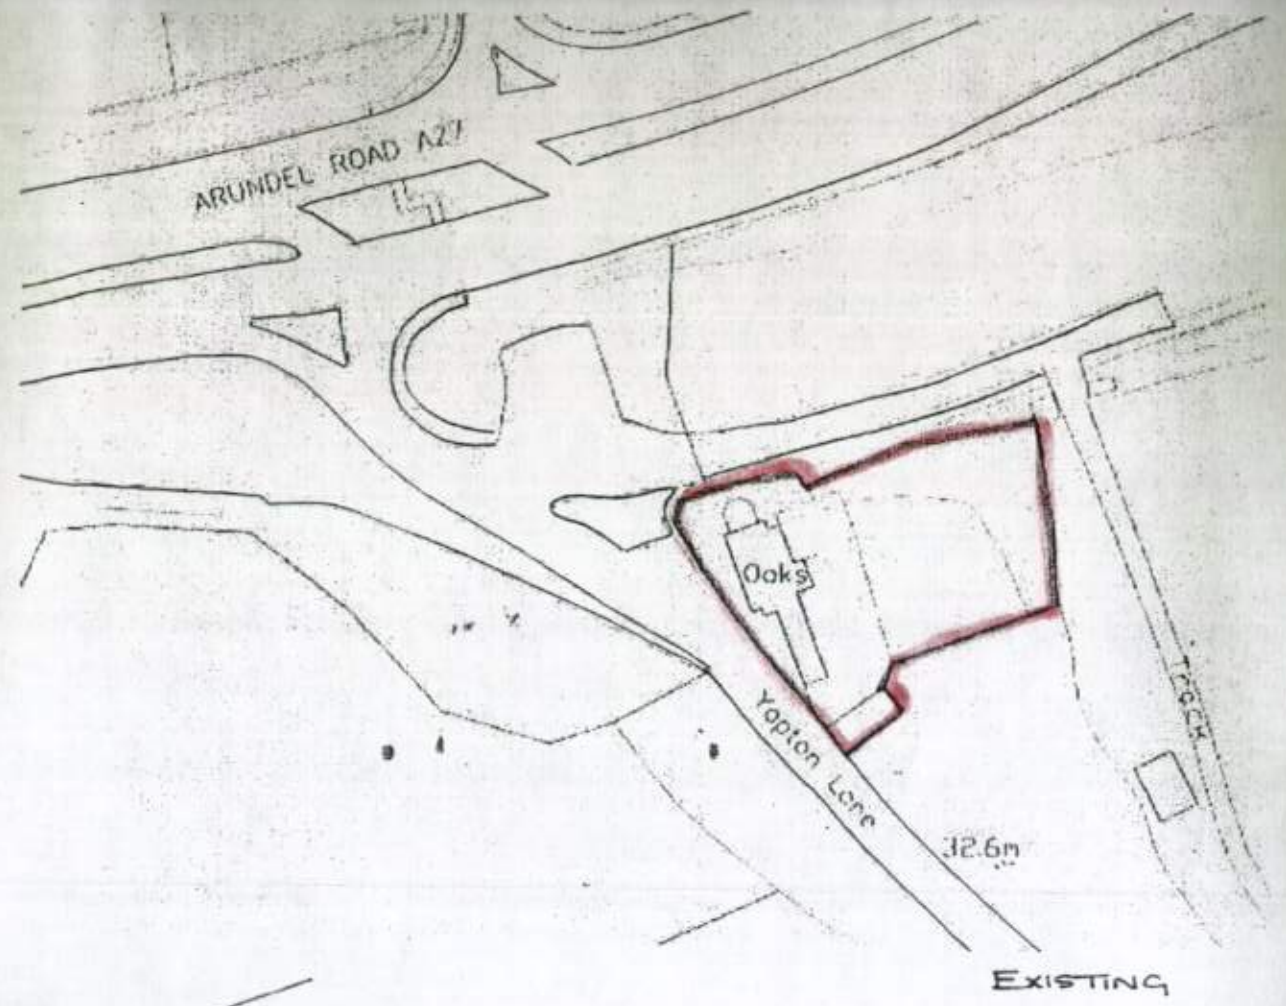

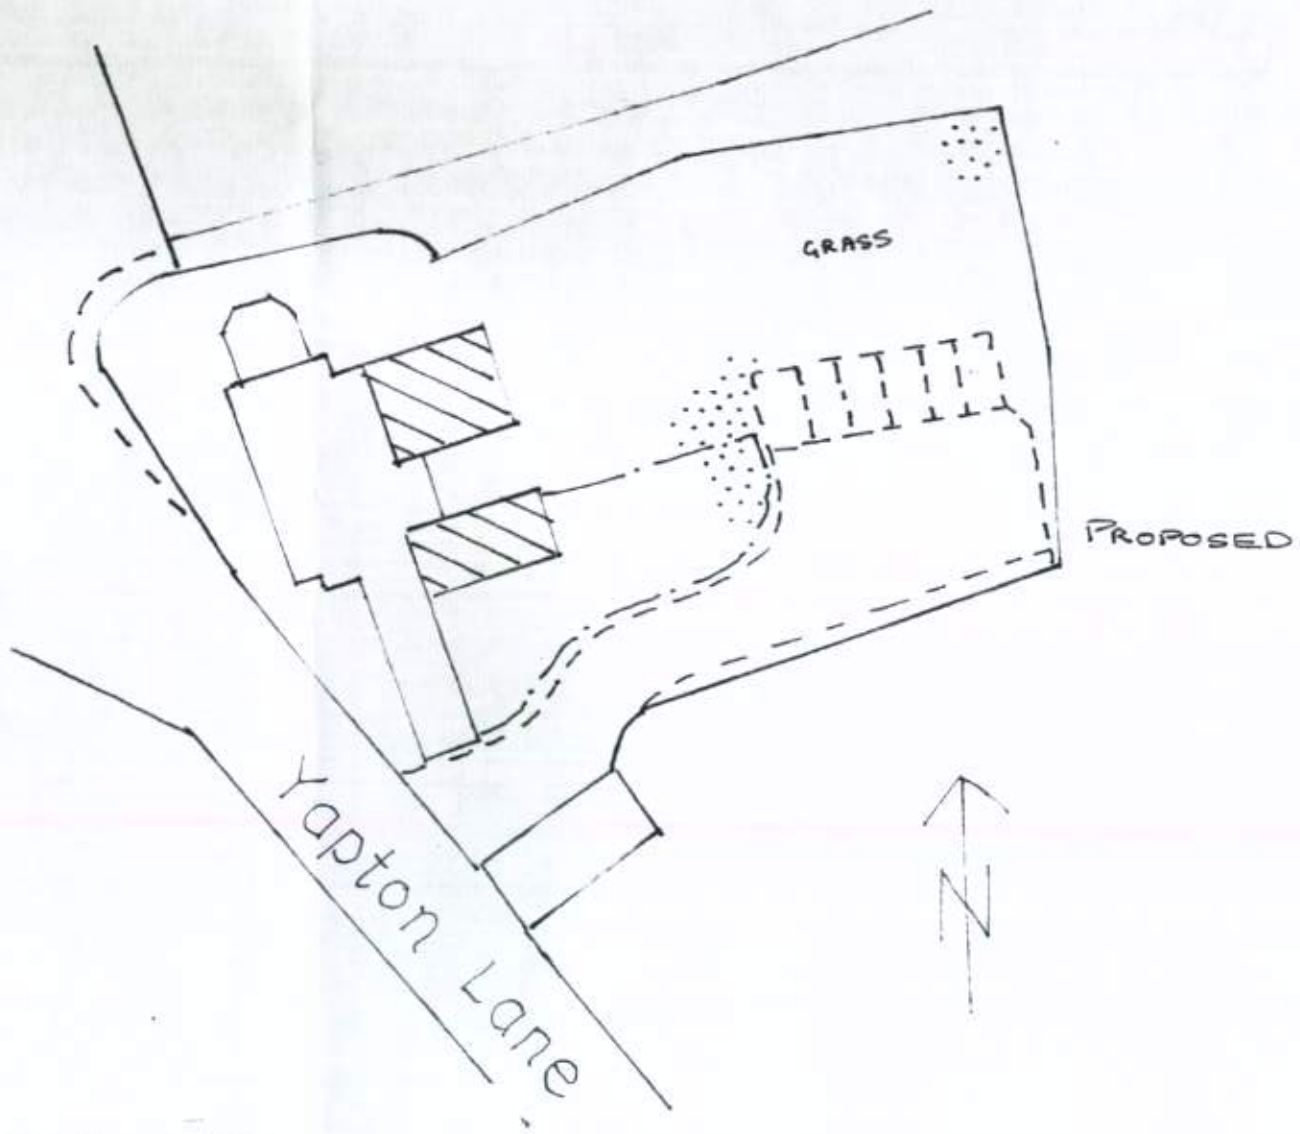

Block Plan 1:500

The Oaks, Walberton,
West Sussex.
Proposed Block Plan & Elevations
Drawing No. 2011/6