




- ADDITION OF TWO VELUX CONSERVATION
TYPE WINDOWS (CØ4) TO THE
FRONT ROOF OF BOTH HOUSES.

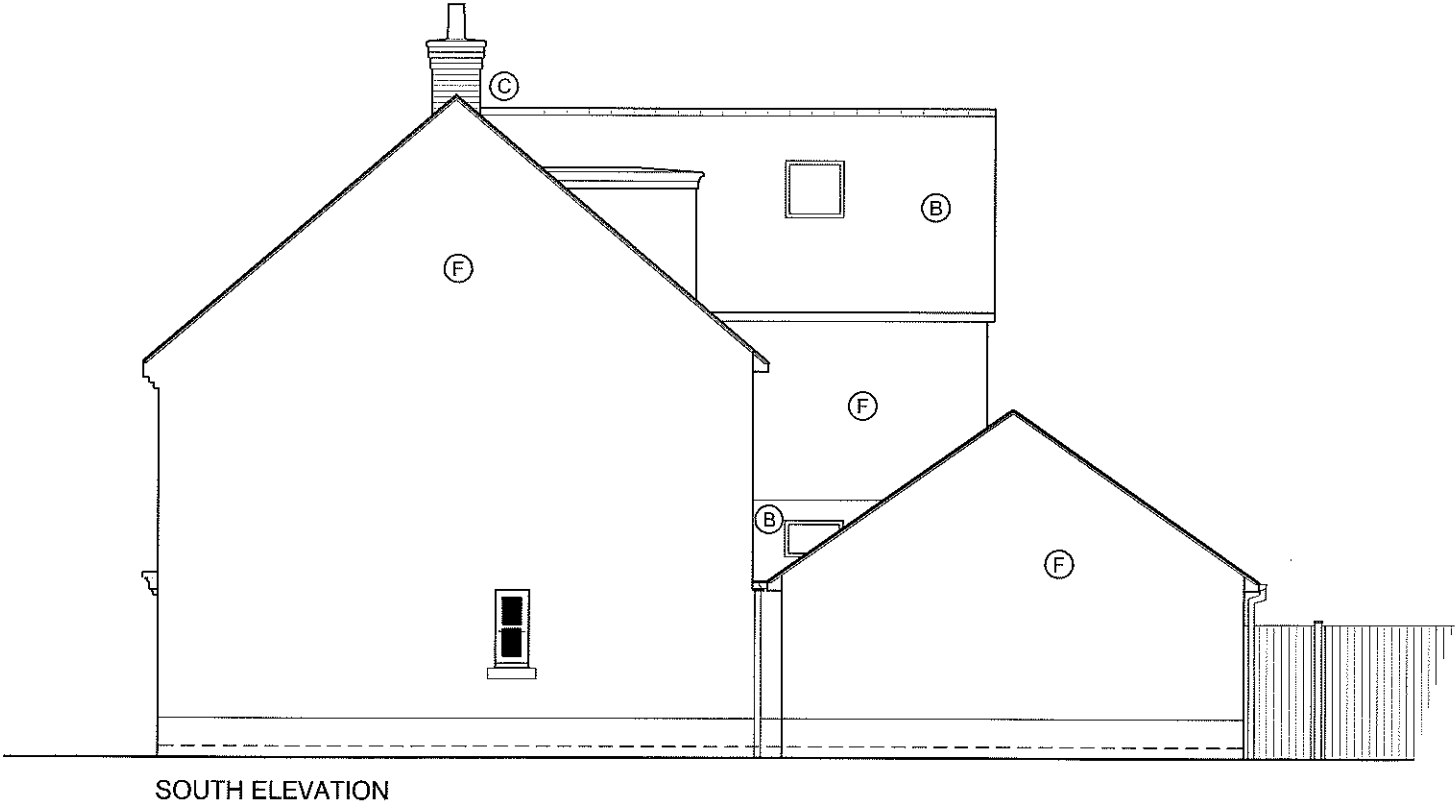

SCHEDULE OF EXTERNAL MATERIALS

Roof	A	Plain clay roof tiles
	B	Natural slate tiles
Walls	C	Red multi stock brick
	D	Grey/blue header brick
	E	red/orange contrast feature brick
	F	Render
Brick details include	- quoins	
	- brick arches (gauged, soldier)	
	- plinth brick	
	- eaves corbel	
	- banding detail	
	- gable detail	
Windows / Doors	G	Flintwork panel
	H	Plain clay tile hanging
Rainwater goods	I	Black uPVC half-round profile
	J	gutter / downpipes

NOTES:

Dimensions to be checked on site before commencing work. Discrepancies shall be reported to the architect immediately.
Do not scale from these drawings except for planning purposes. Dimensions are approximate.
Where applicable this drawing is to be read in conjunction with the architect's drawings.
This drawing is the copyright of Harrington Design Architects

A 18-11-13 BUILDING REGULATIONS APP
Rev Date Amendment
Harrington Design Architects
Broadbridge Business Centre
Delling Lane
Bosham
West Sussex
PO18 8NF
Tel: 01243 574600
Fax: 01243 7060193
info@harringtondesign.co.uk

For
HANBURY PROPERTIES

Project
LAND AT THE HOLLY TREE
PUBLIC HOUSE
WALBERTON
WEST SUSSEX

Title
HOUSE TYPE TWO and THREE
ELEVATIONS
Sheet 1 of 2

Date	Drawn	Scale
OCT 13	CPR	1:50 @ A1
Job Number	Prefix	Drawing Number
13029	BR	2/302A