



NOTES:

Dimensions to be checked on site before commencing work. Any discrepancies shall be reported to the architect immediately.

Do not scale from these drawings except for plotting purposes. Use figures dimensions only.

Where applicable this drawing is to be read in conjunction with other consultants drawings.

This drawing is the copyright of Harrington Design Architects Ltd.

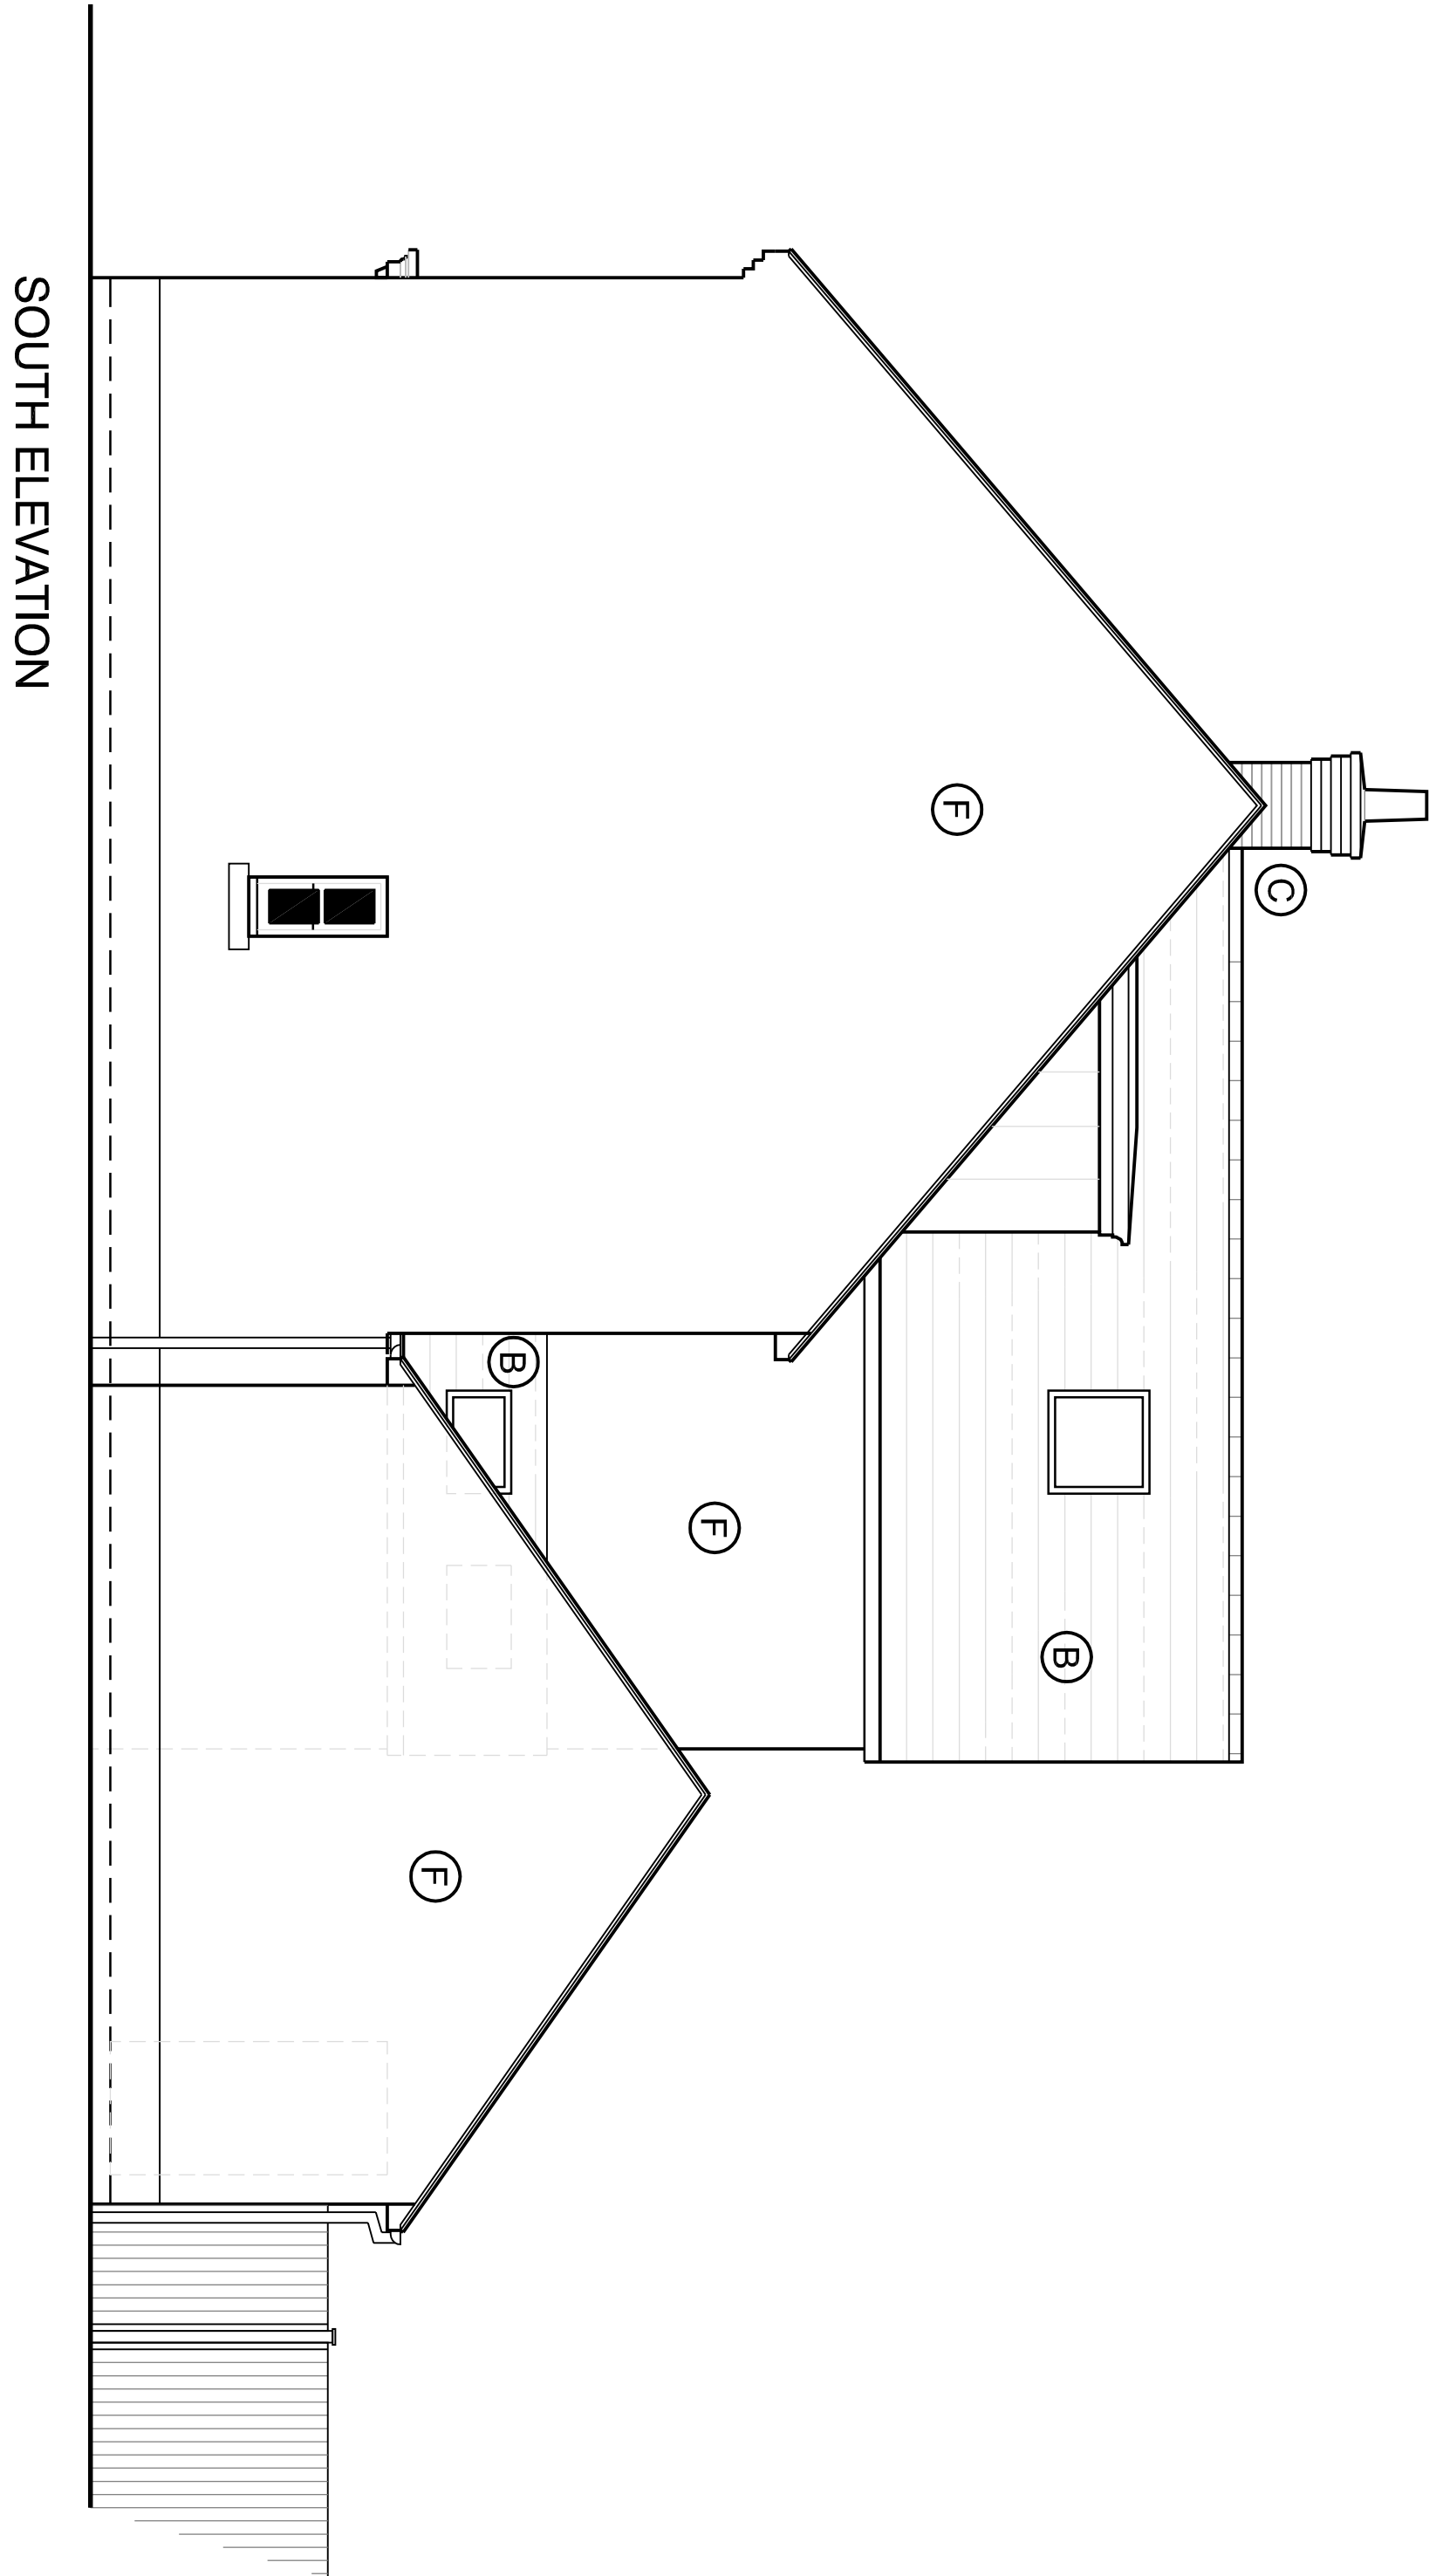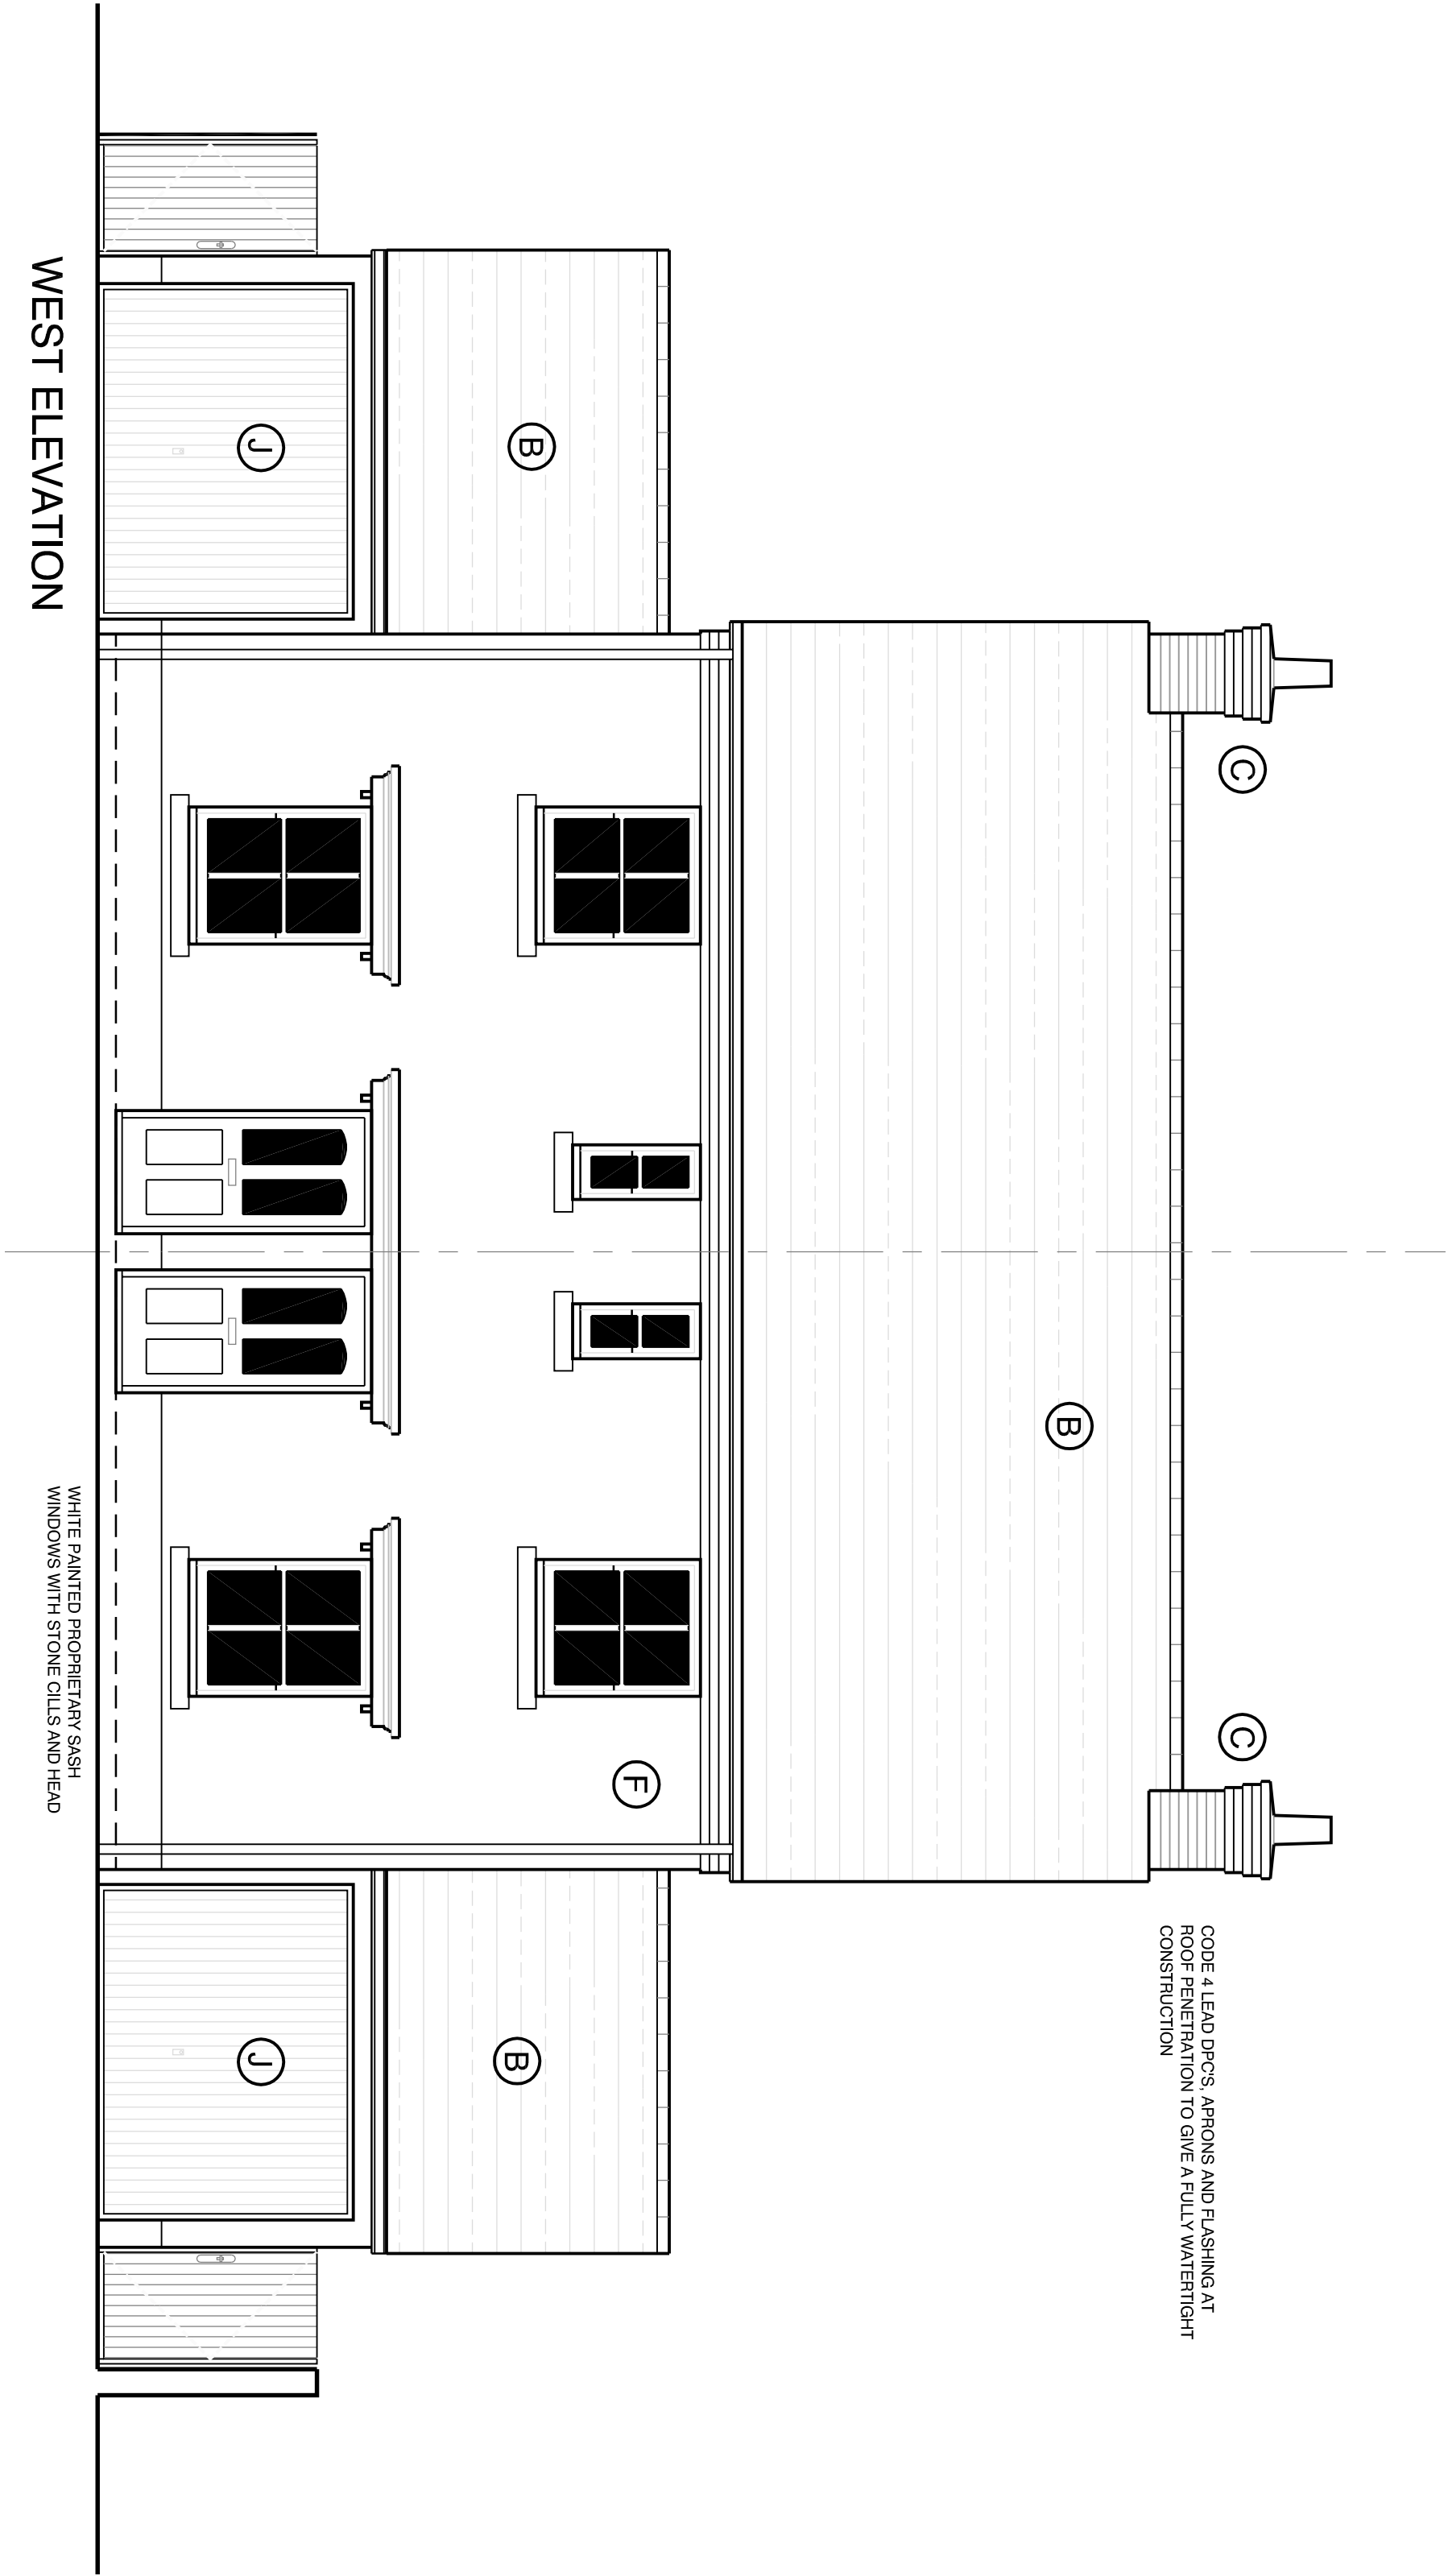

SCHEDULE OF EXTERNAL MATERIALS

Roof	A	Plain clay roof tiles
	B	Natural slate tiles
Walls	C	Red multi stock brick
	D	Grey/blue header brick
	E	red/orange contrast feature brick
Brick details include		- quoins
		- brick arches (gauged, soldier)
		- plinth brick
		- eaves corbel
		- banding detail
		- gable detail
	F	Render
	G	Flintwork panel
	H	Plain clay tile hanging
	J	Garage door
Windows / Doors		White timber windows
		Painted/Stained front door
Rainwater goods		Black upVC half-round profile gutter / downpipes

A	18-11-13	BUILDING REGULATIONS APPLICATION
Rev	Date	Amendment

Harrington Design Architects
Broadbridge Business Centre
Deiling Lane
Bosham
West Sussex
PO13 8NP
Tel: 01243 574600
Fax: 0870 7060193
info@harrigondesign.co.uk



For
HANBURY PROPERTIES
Project
**LAND AT THE HOLLY TREE
PUBLIC HOUSE
WALBERTON
WEST SUSSEX**

Title
**HOUSE TYPE TWO and THREE
ELEVATIONS**
Sheet 1 of 2

Date	Drawn	Scale	Checked
OCT 13	CPR	1:50 @ A1	MAW
Job Number	Perk	Drawing Number	Revision
13029	BR	2/302	A