


block plan:1/1250


based upon OS map + detail survey (overlaid)

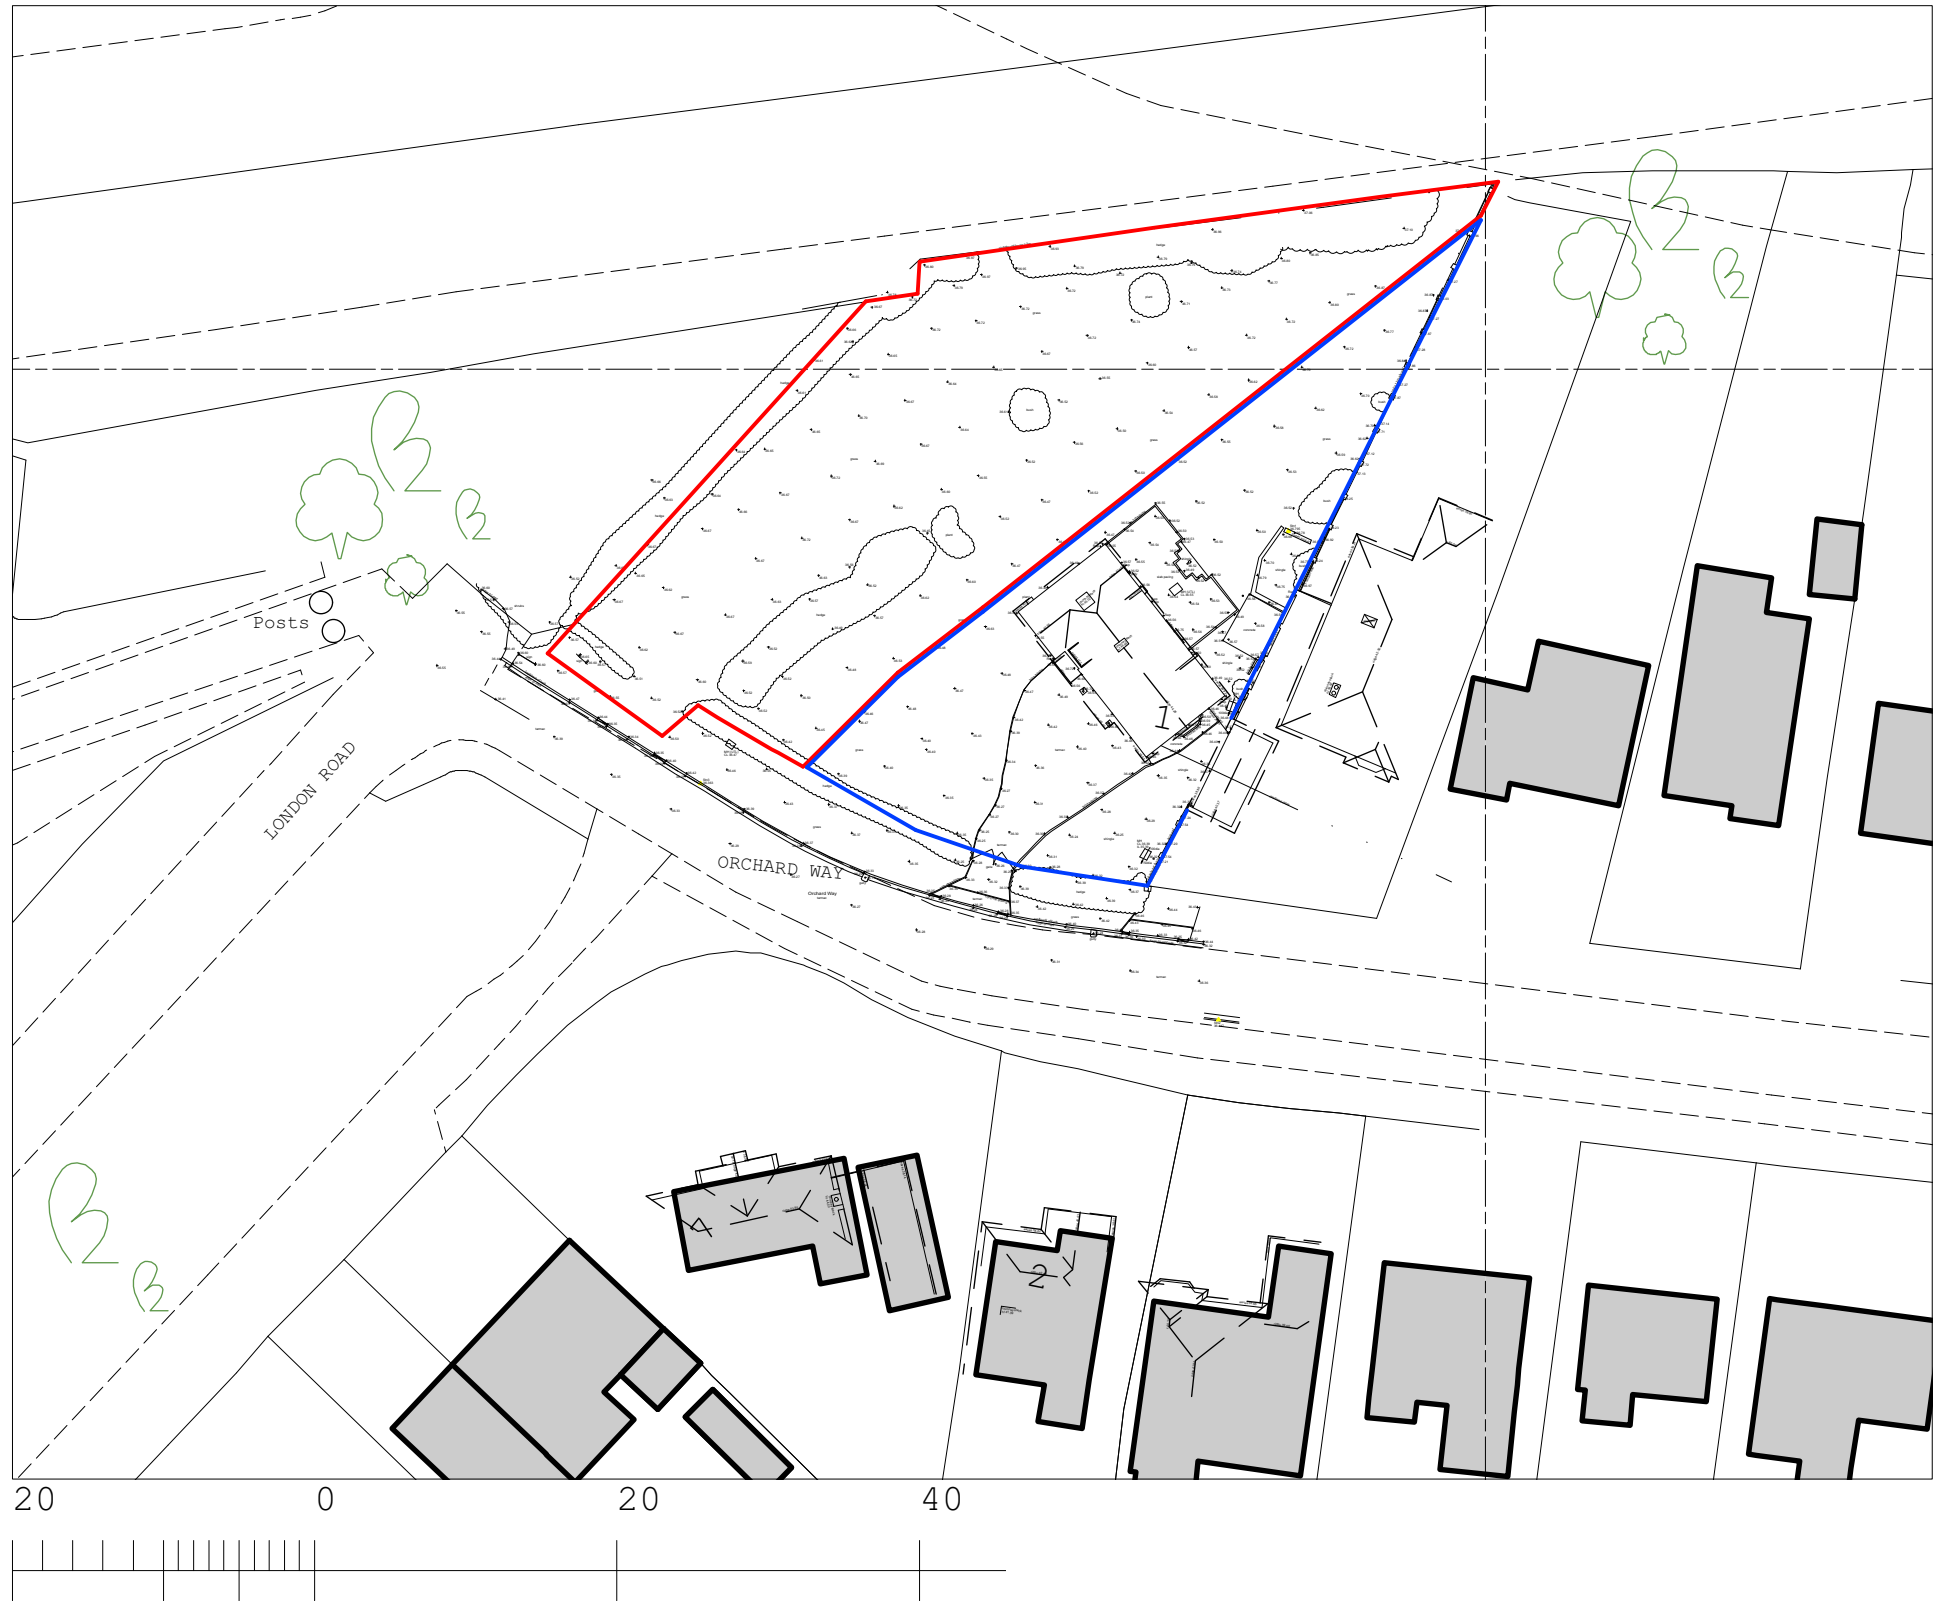

Metres

location plan:1/1250

based upon OS map + detail survey (overlaid)

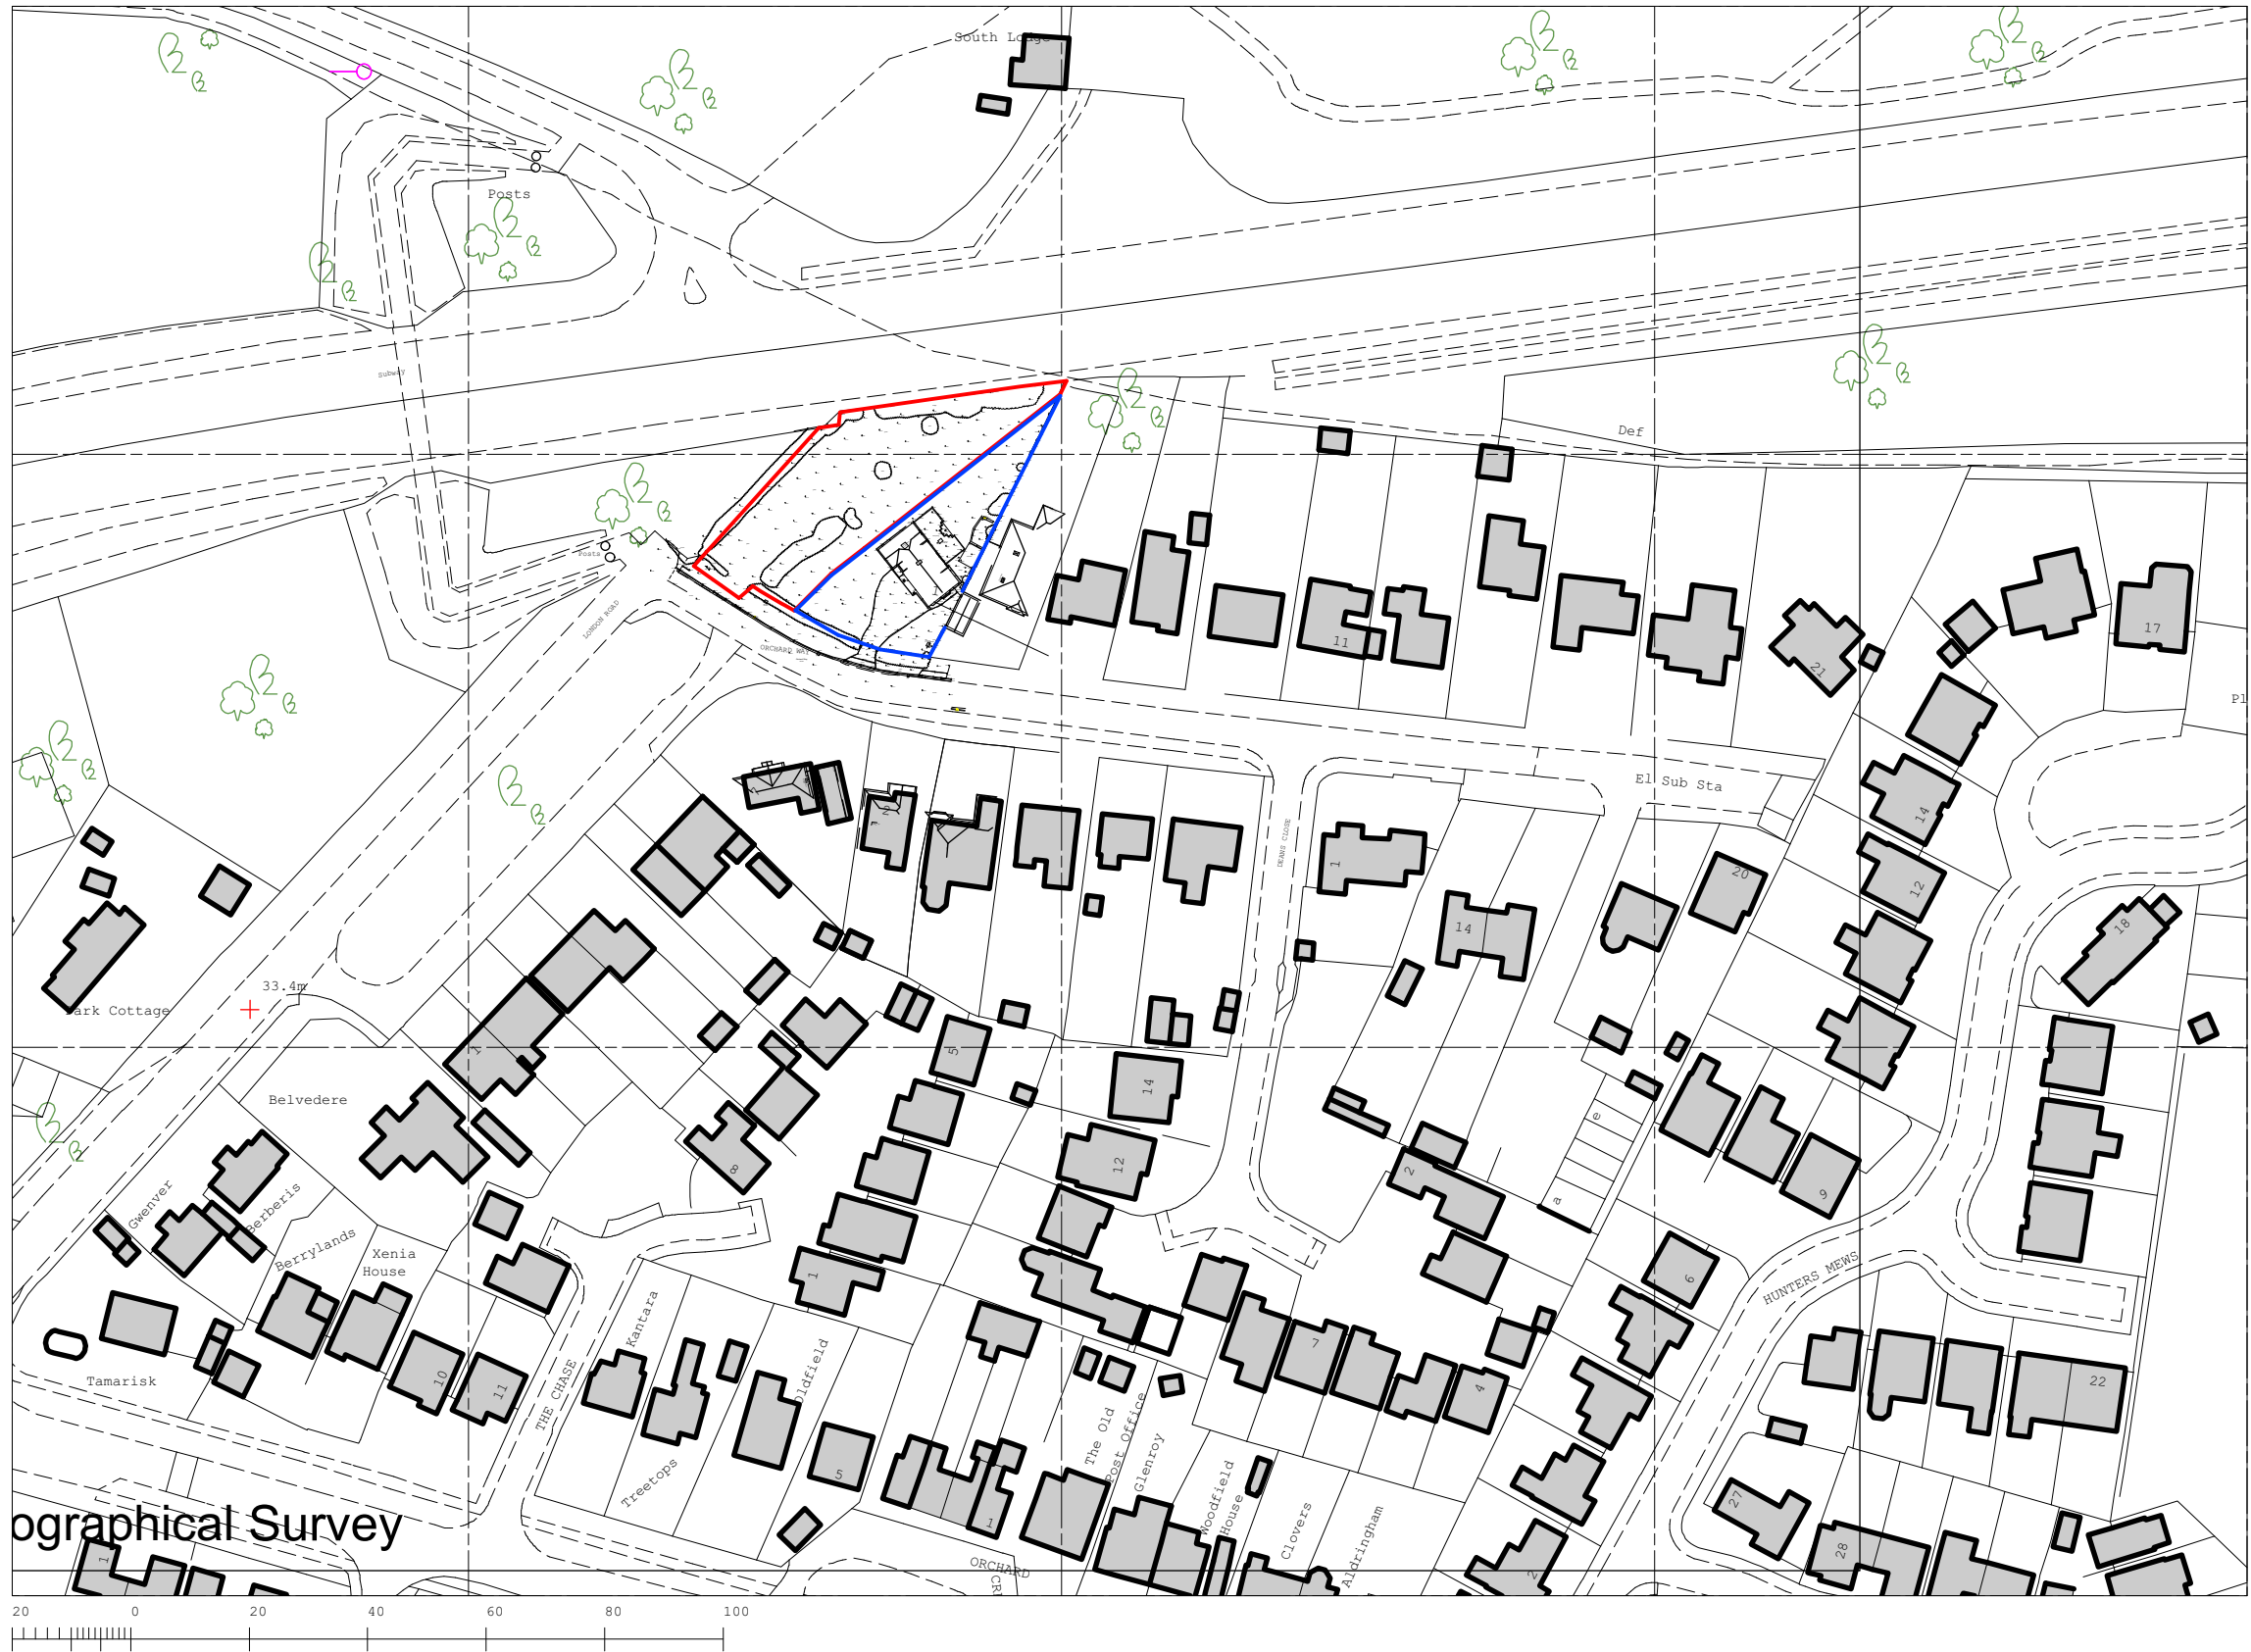

Metres

THIS DRAWING IS TO BE READ IN CONJUNCTION
WITH ALL OTHER PROJECT, CONSULTANT +
SPECIALIST CONTRACTORS DOCUMENTATION
Do not scale.
Figured dimensions only are to be taken from this drawing.
All dimensions are to be checked on site before any work is
put in hand.

notes:

key:

revisions:
FIRST ISSUE: 15.06.2018



nb:architects+
UNIT FIVE level four south
new england house, new england street
Brighton, East Sussex, BN1 4GH
t : +44 (0) 1273 609603
mail@nbarchitecture.com



project + location:	1 Orchard Way: Fontwell BN18 0SH	drawing number:	nb:17101+100	drawing scale:	1/500+ 1/1250 @A1
client:	Quay Contracts+Jim and Cathy McMonagle	drawing status:	planning application-01	drawing name:	block+ location plan