




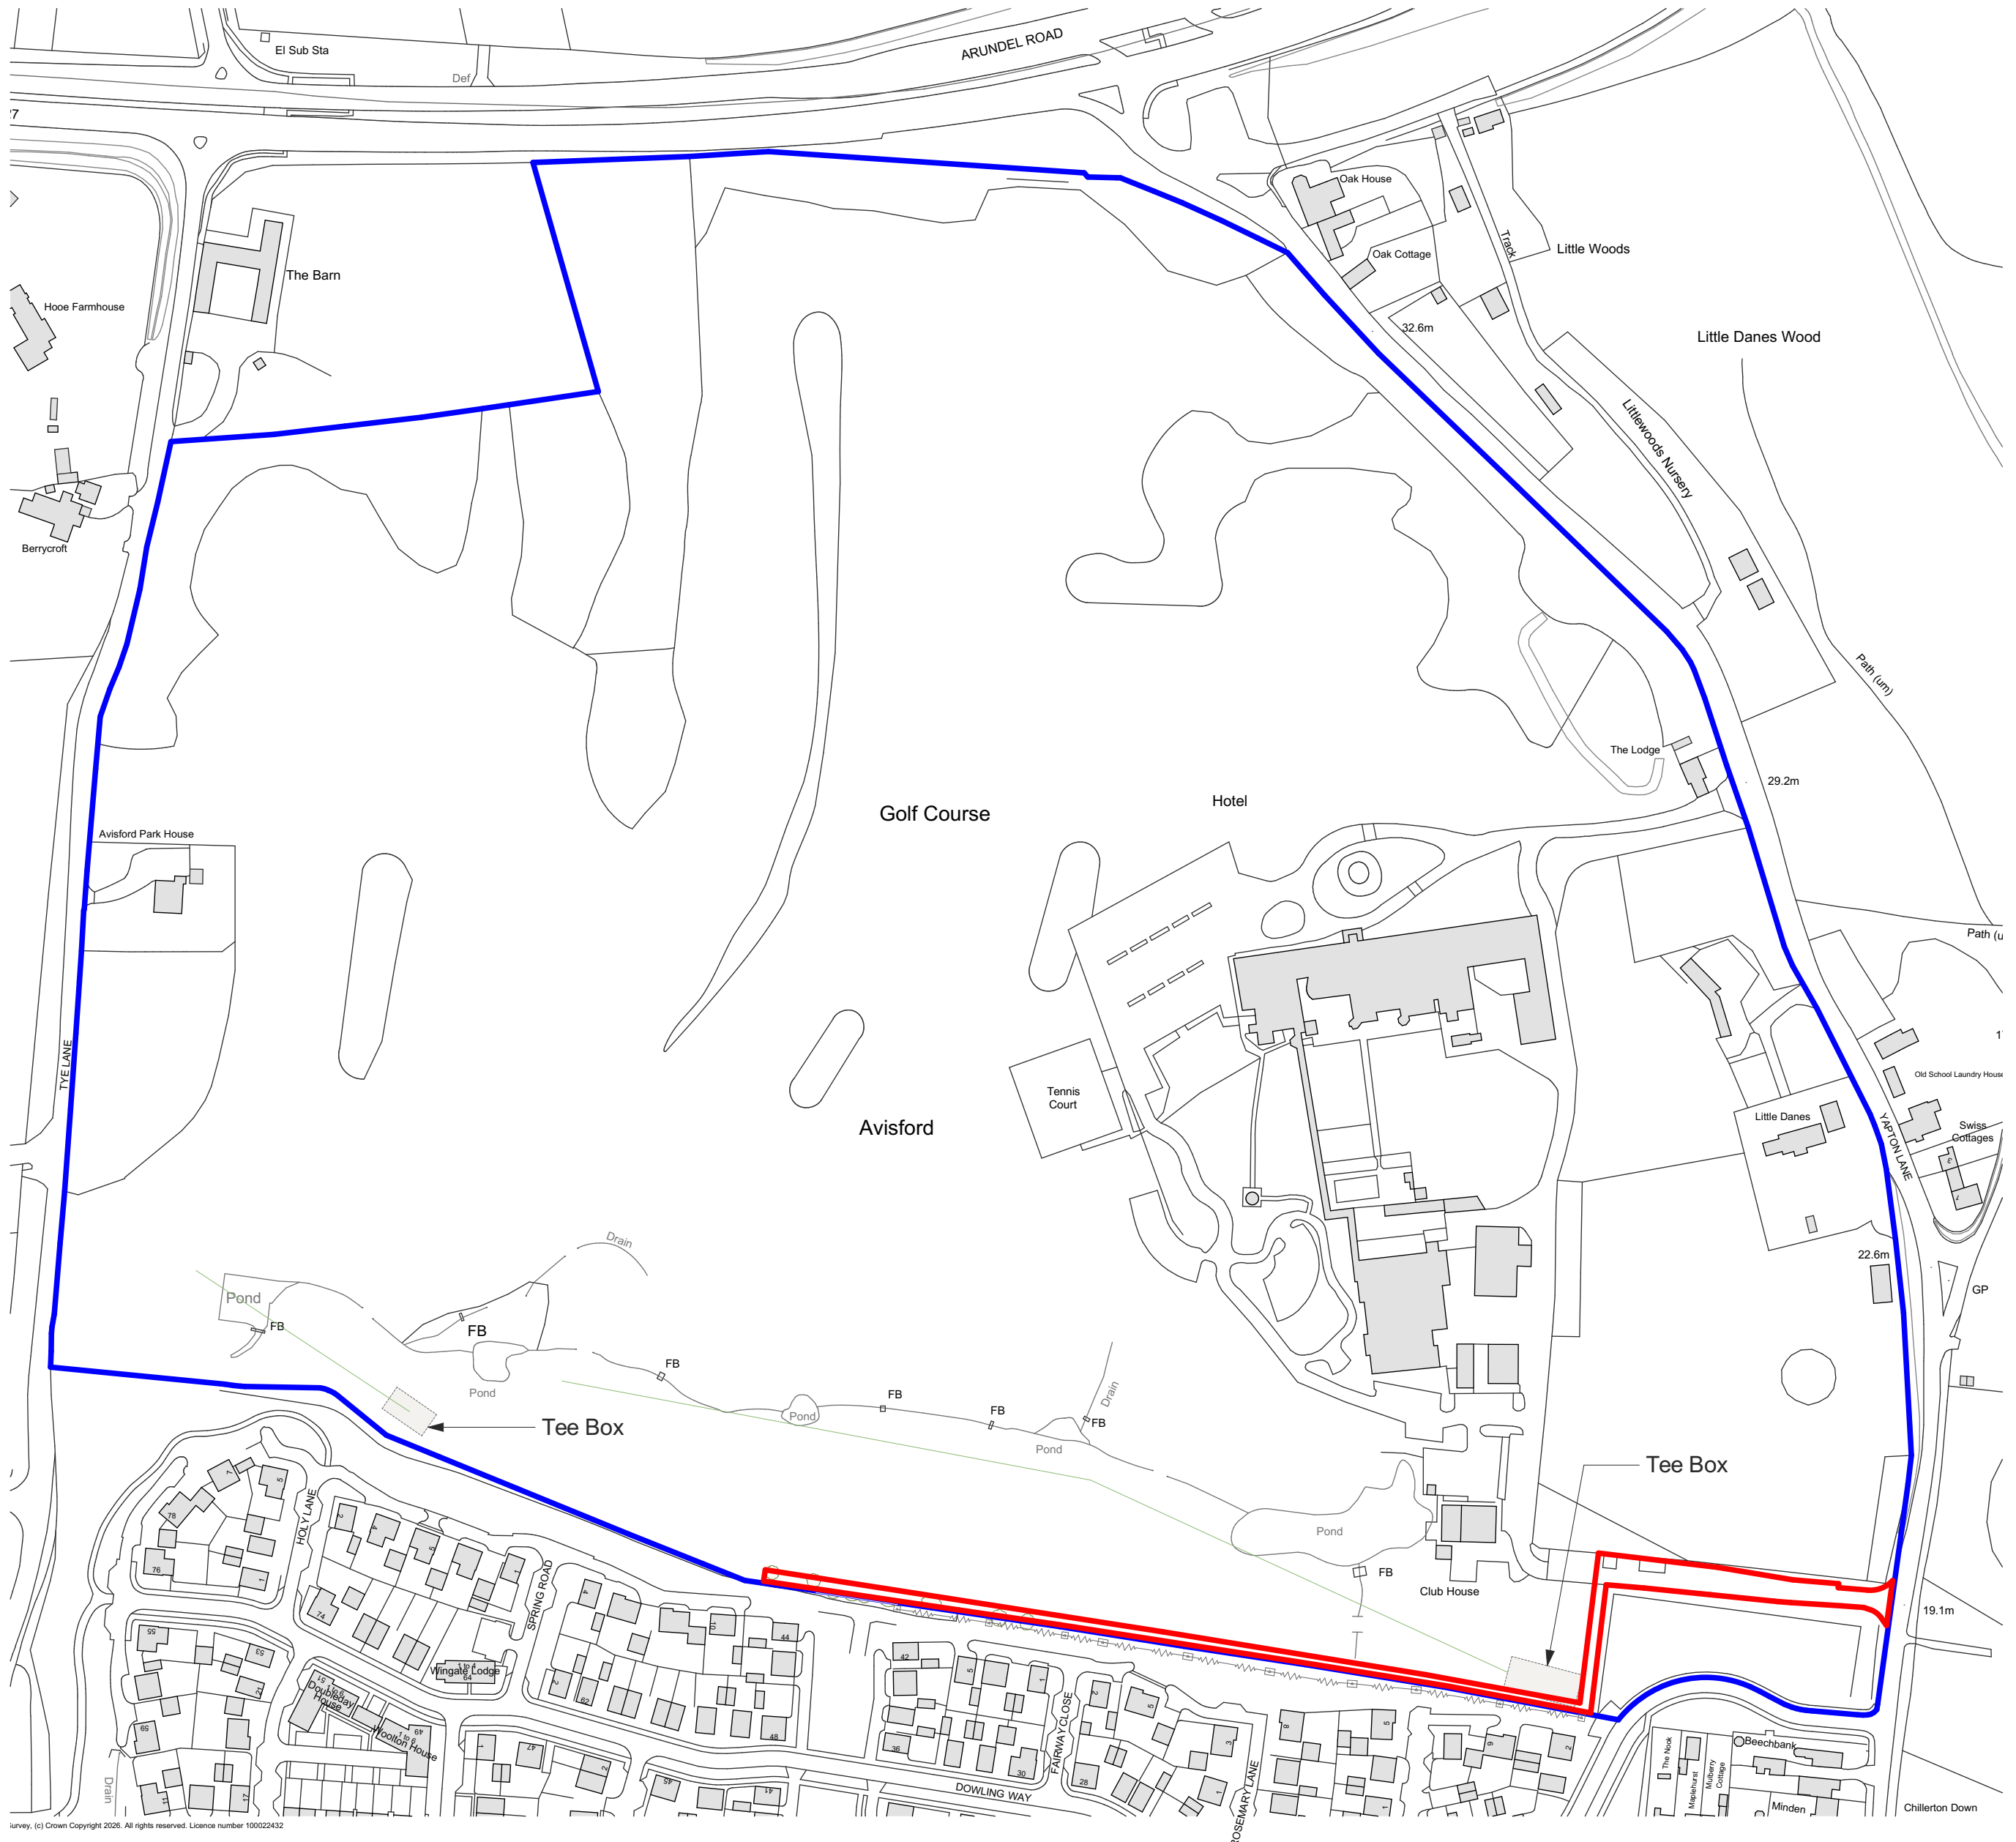

Site Location Plan
1:2000

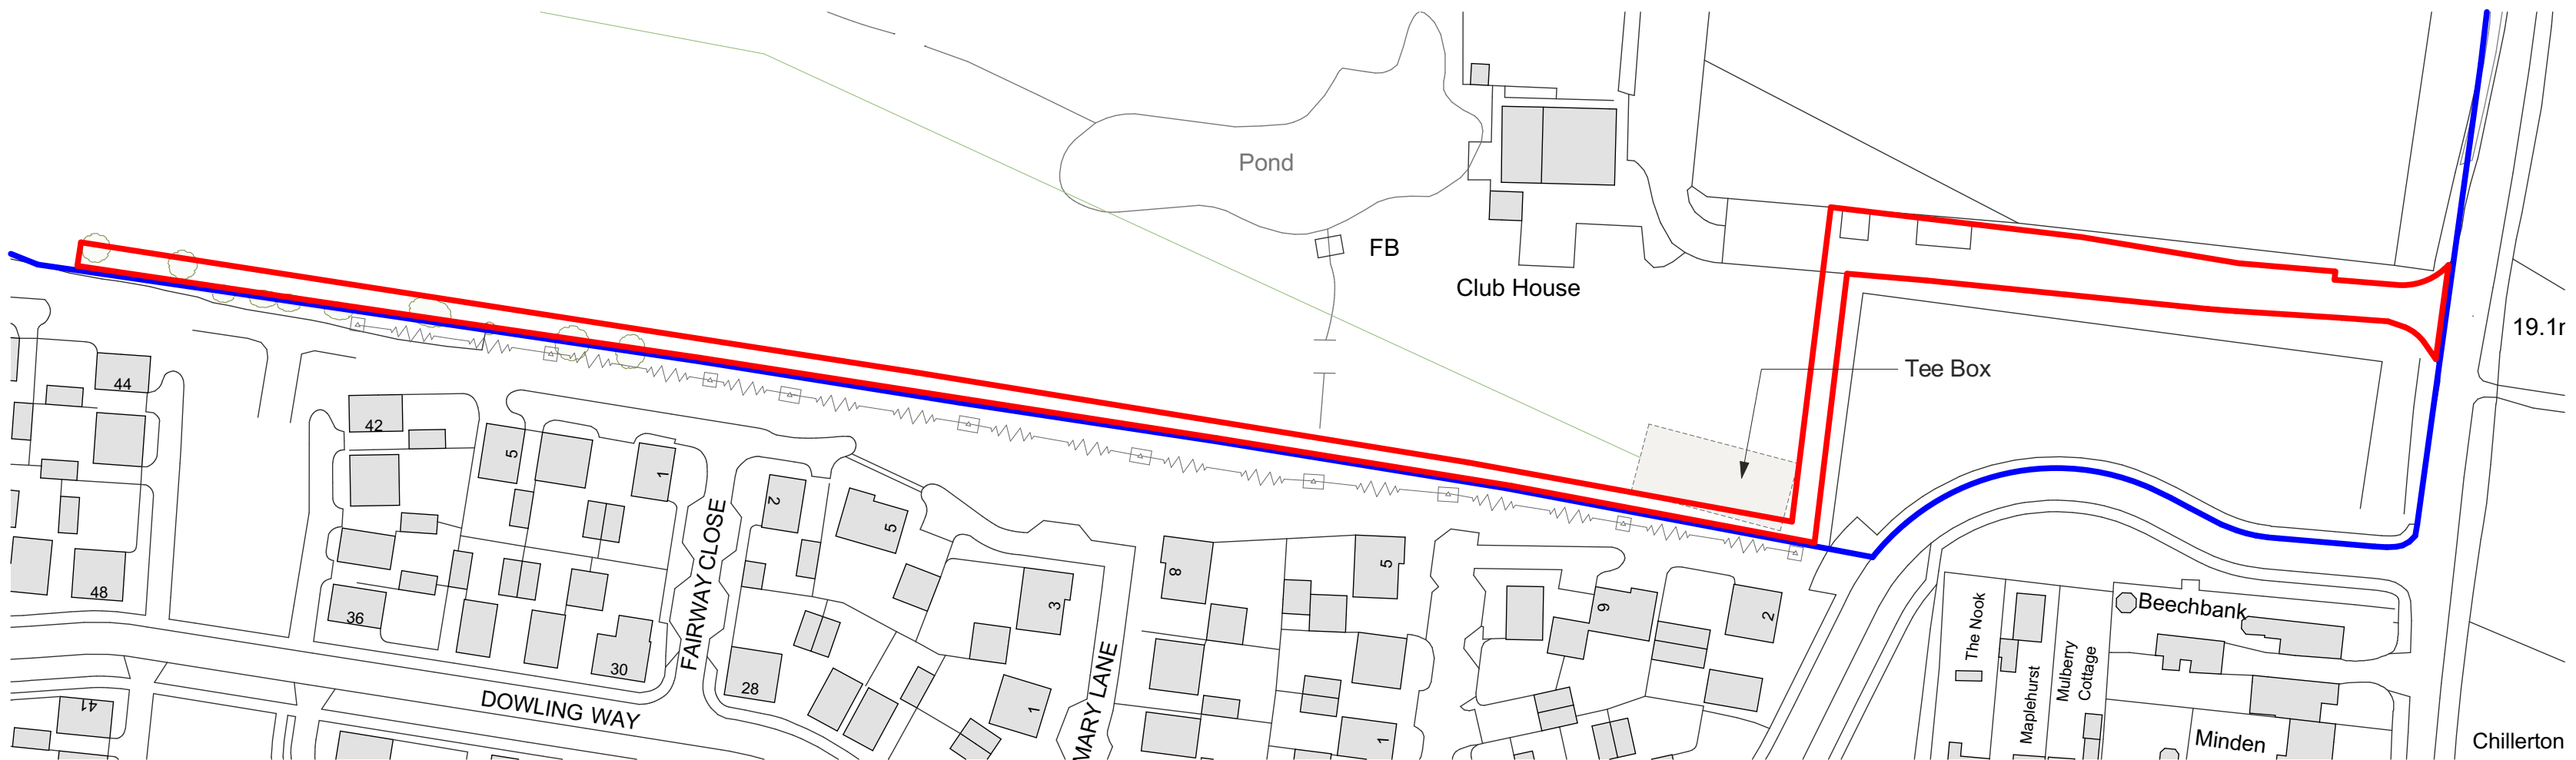

Site Block Plan
1:1000

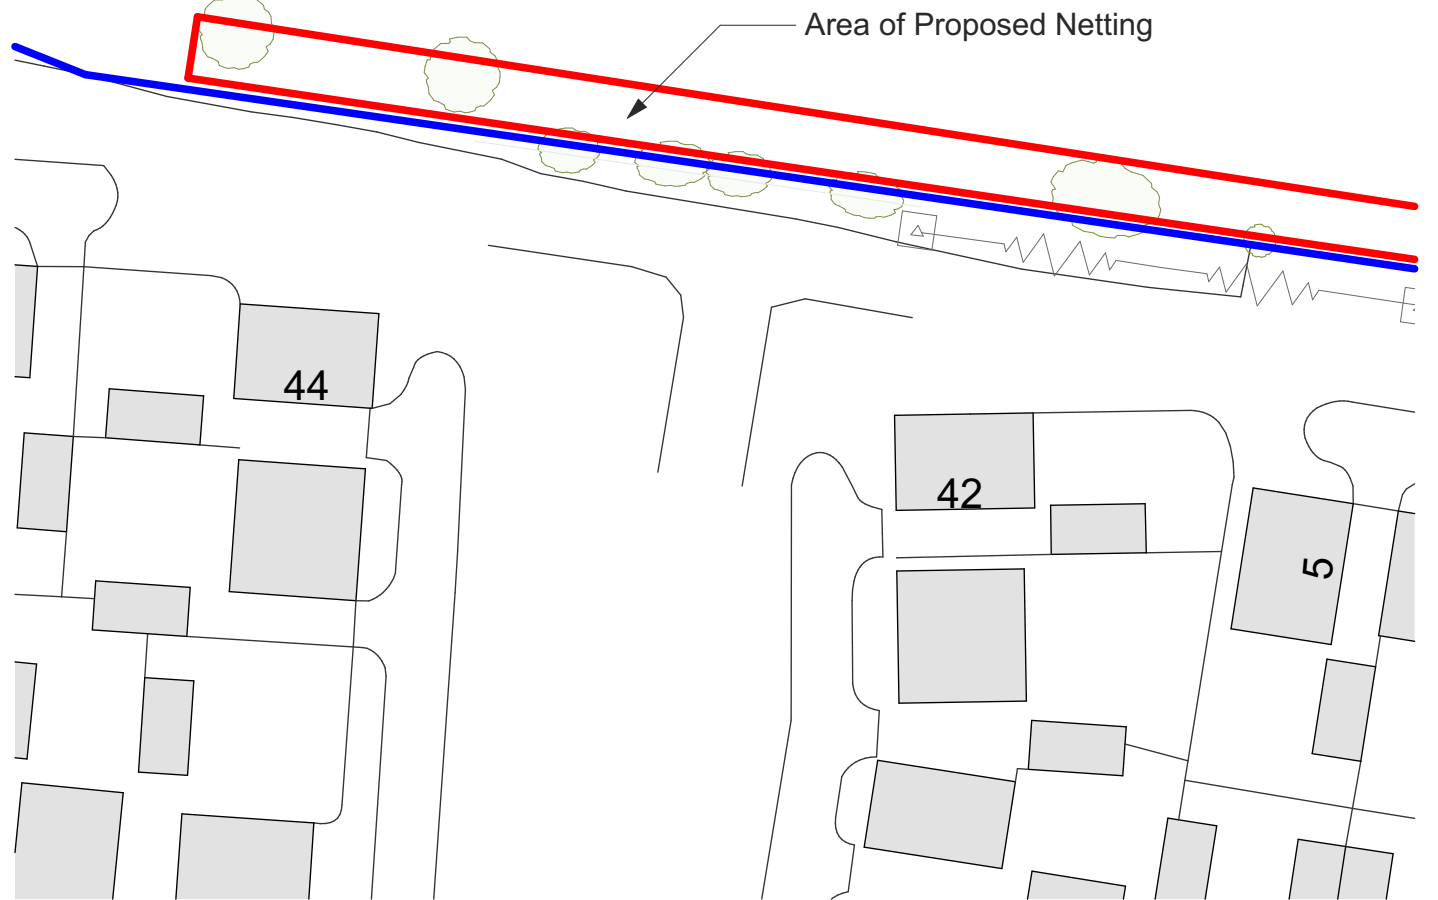

Site Block Plan
1:500

Disclaimer:

This drawing is subject to copyright ©, and is the property of AT Architects Limited and must not be copied in whole or in part without their written permission. This drawing should be read in conjunction with all the appropriate consultants design drawings, together with any other AT Architects Limited drawings and the appropriate specification as issued. No liability will be accepted for any amendments made to this drawing by third/other parties.

This drawing must not be scaled. The contractor is to report all dimensional discrepancies, errors or omissions to AT Architects Limited prior to commencing construction work. The Contractor should also check and verify all building levels, site positioning, services, sewers, drains etc., prior to commencing any works, and notify AT Architects Limited of any discrepancies or inaccuracies accordingly.

Checked by:

EW

Revisions:

Layout Modified by	Change Name	Transmittal Set Date
		02/04/2026

RevID	Transmittal Set Name	Transmittal Set Date	Transmitted By
01	Initial Issue	02/04/2026	ChristenDaCosta

ArchCAD

Project:
Proposed Golf Net Fencing
Avisford Park Golf Club
Yapton Lane
Arundel
BN18 0LS

Client:
Crest Hotels

Drawing Title:
Existing Plans and
Elevations

Date:
02/04/2026

Purpose of Issue:
Survey

Drawn by: CD	Scale: 1:1000, 1:2000, 1:500, 1:100	Size: A1
-----------------	---	-------------

Drawing No: 1947-0200-01



Survey