




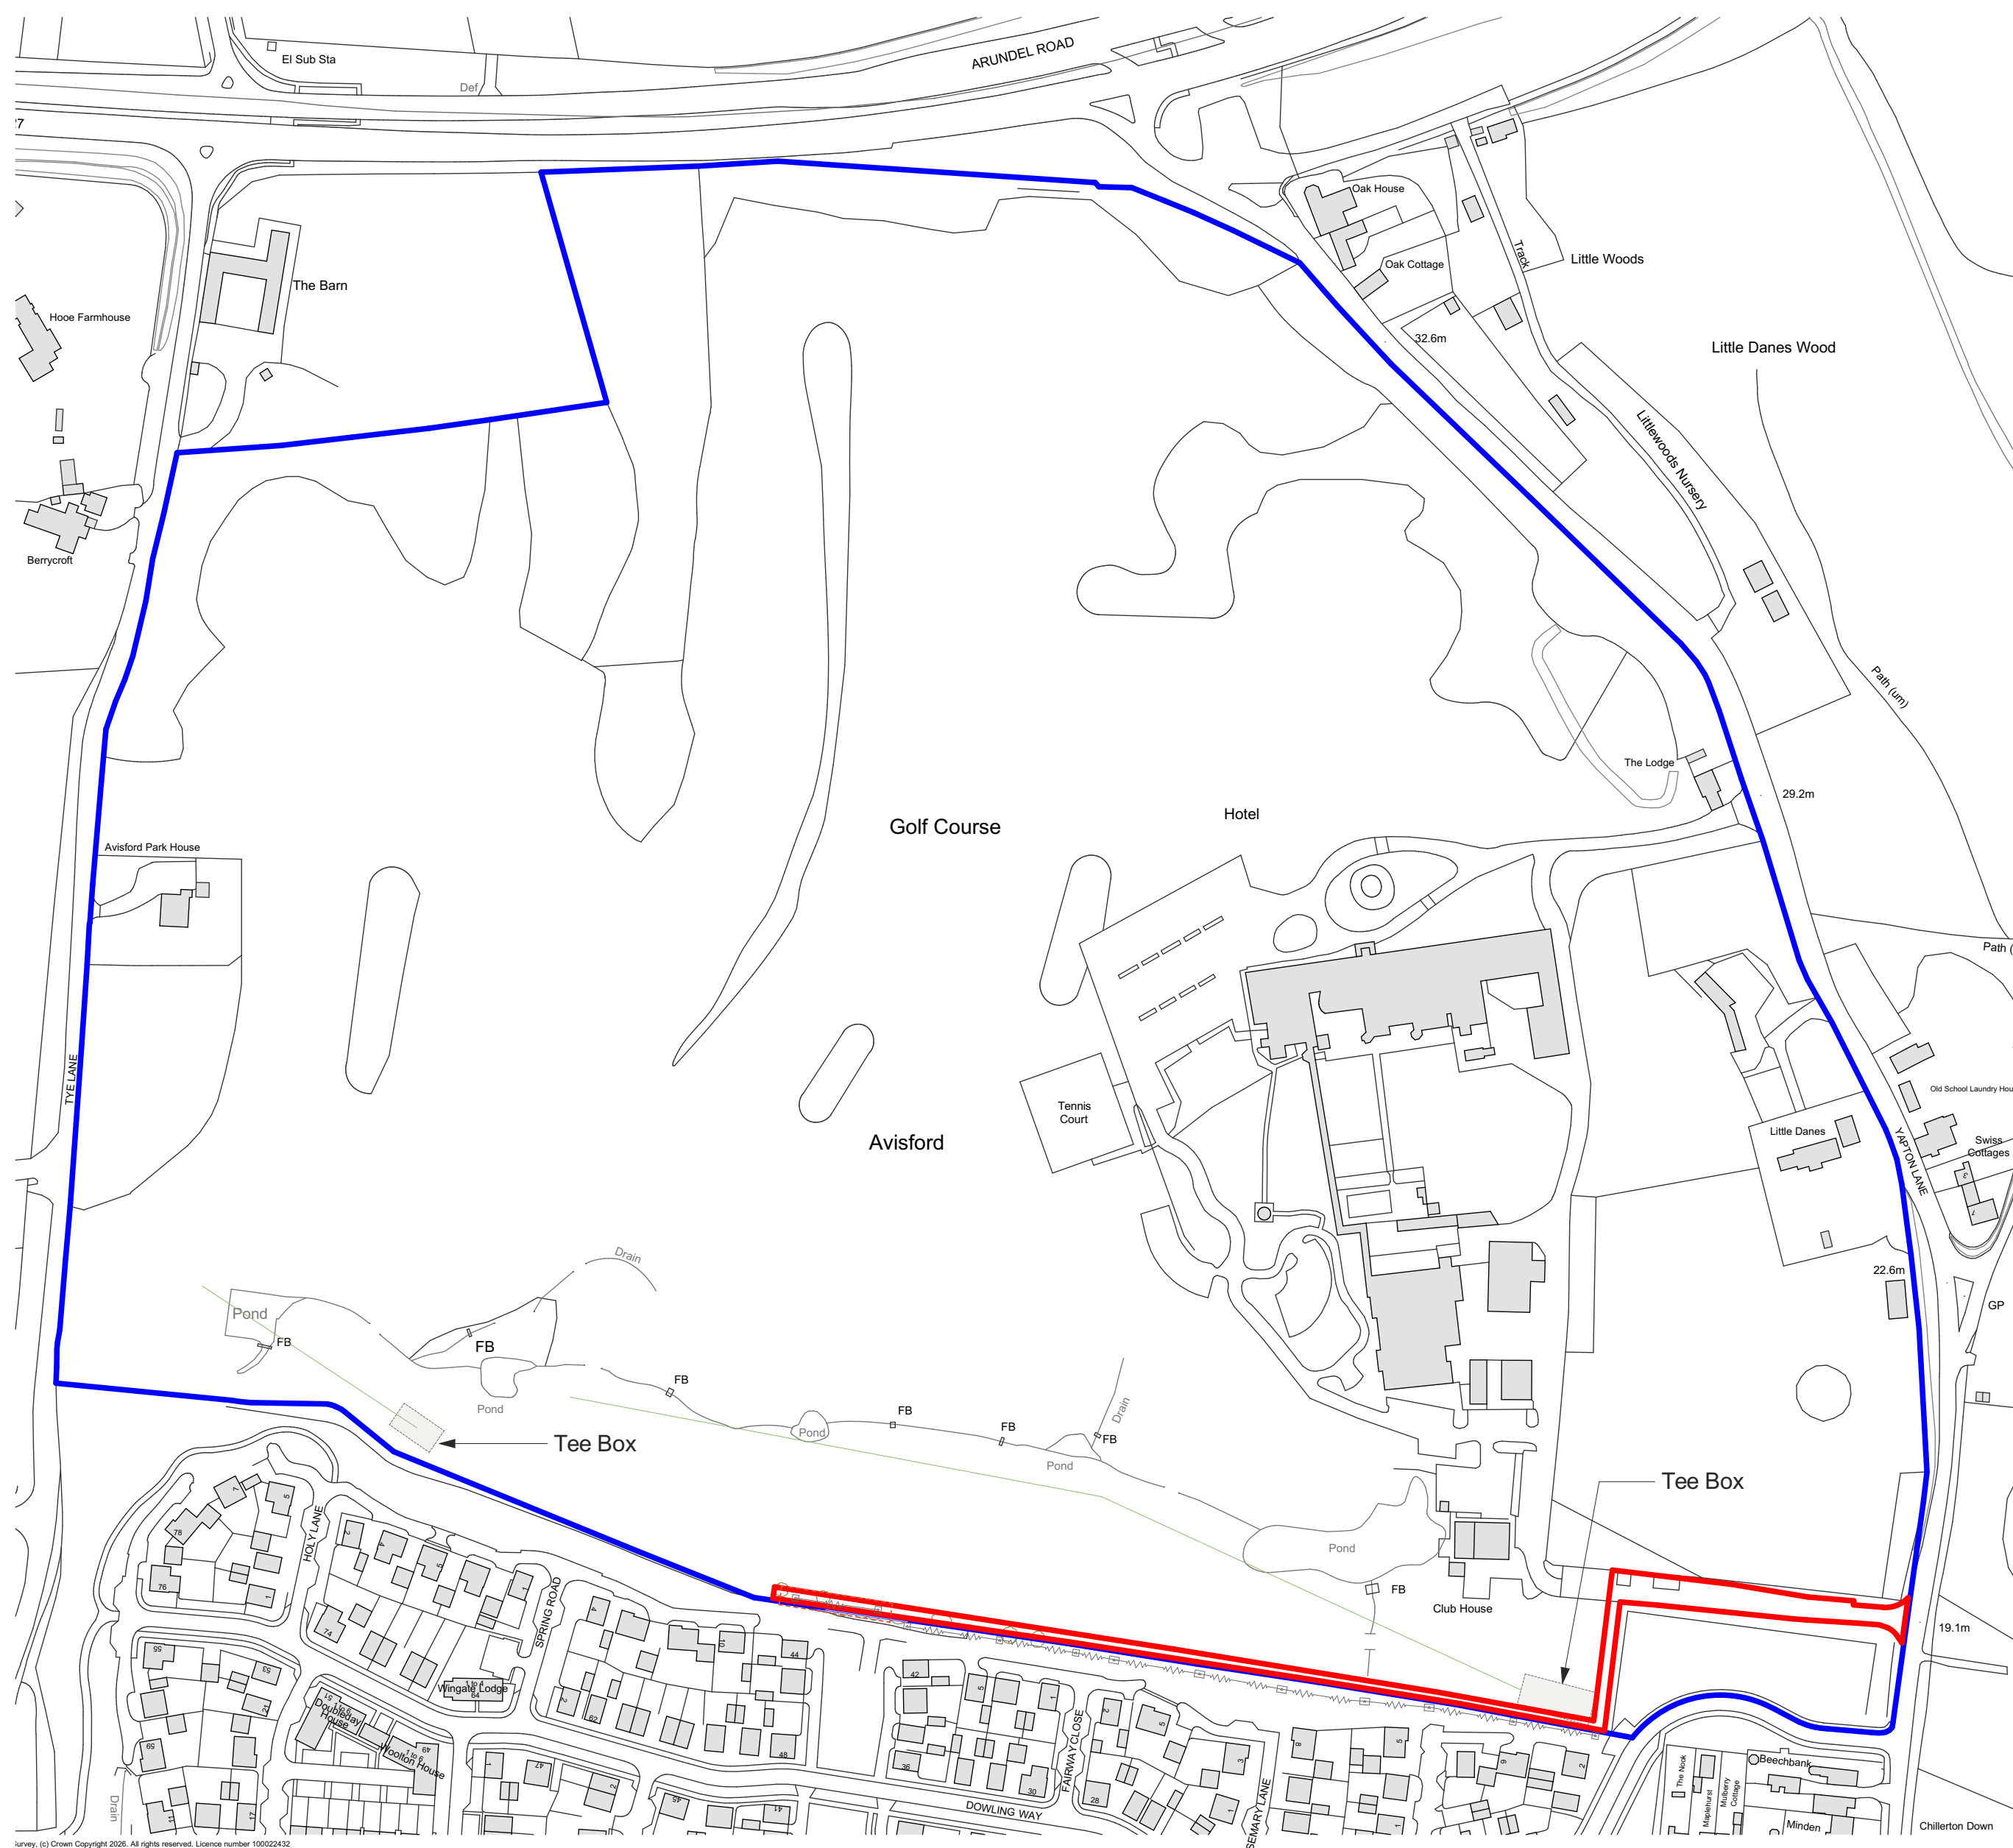

Site Location Plan
1:2000

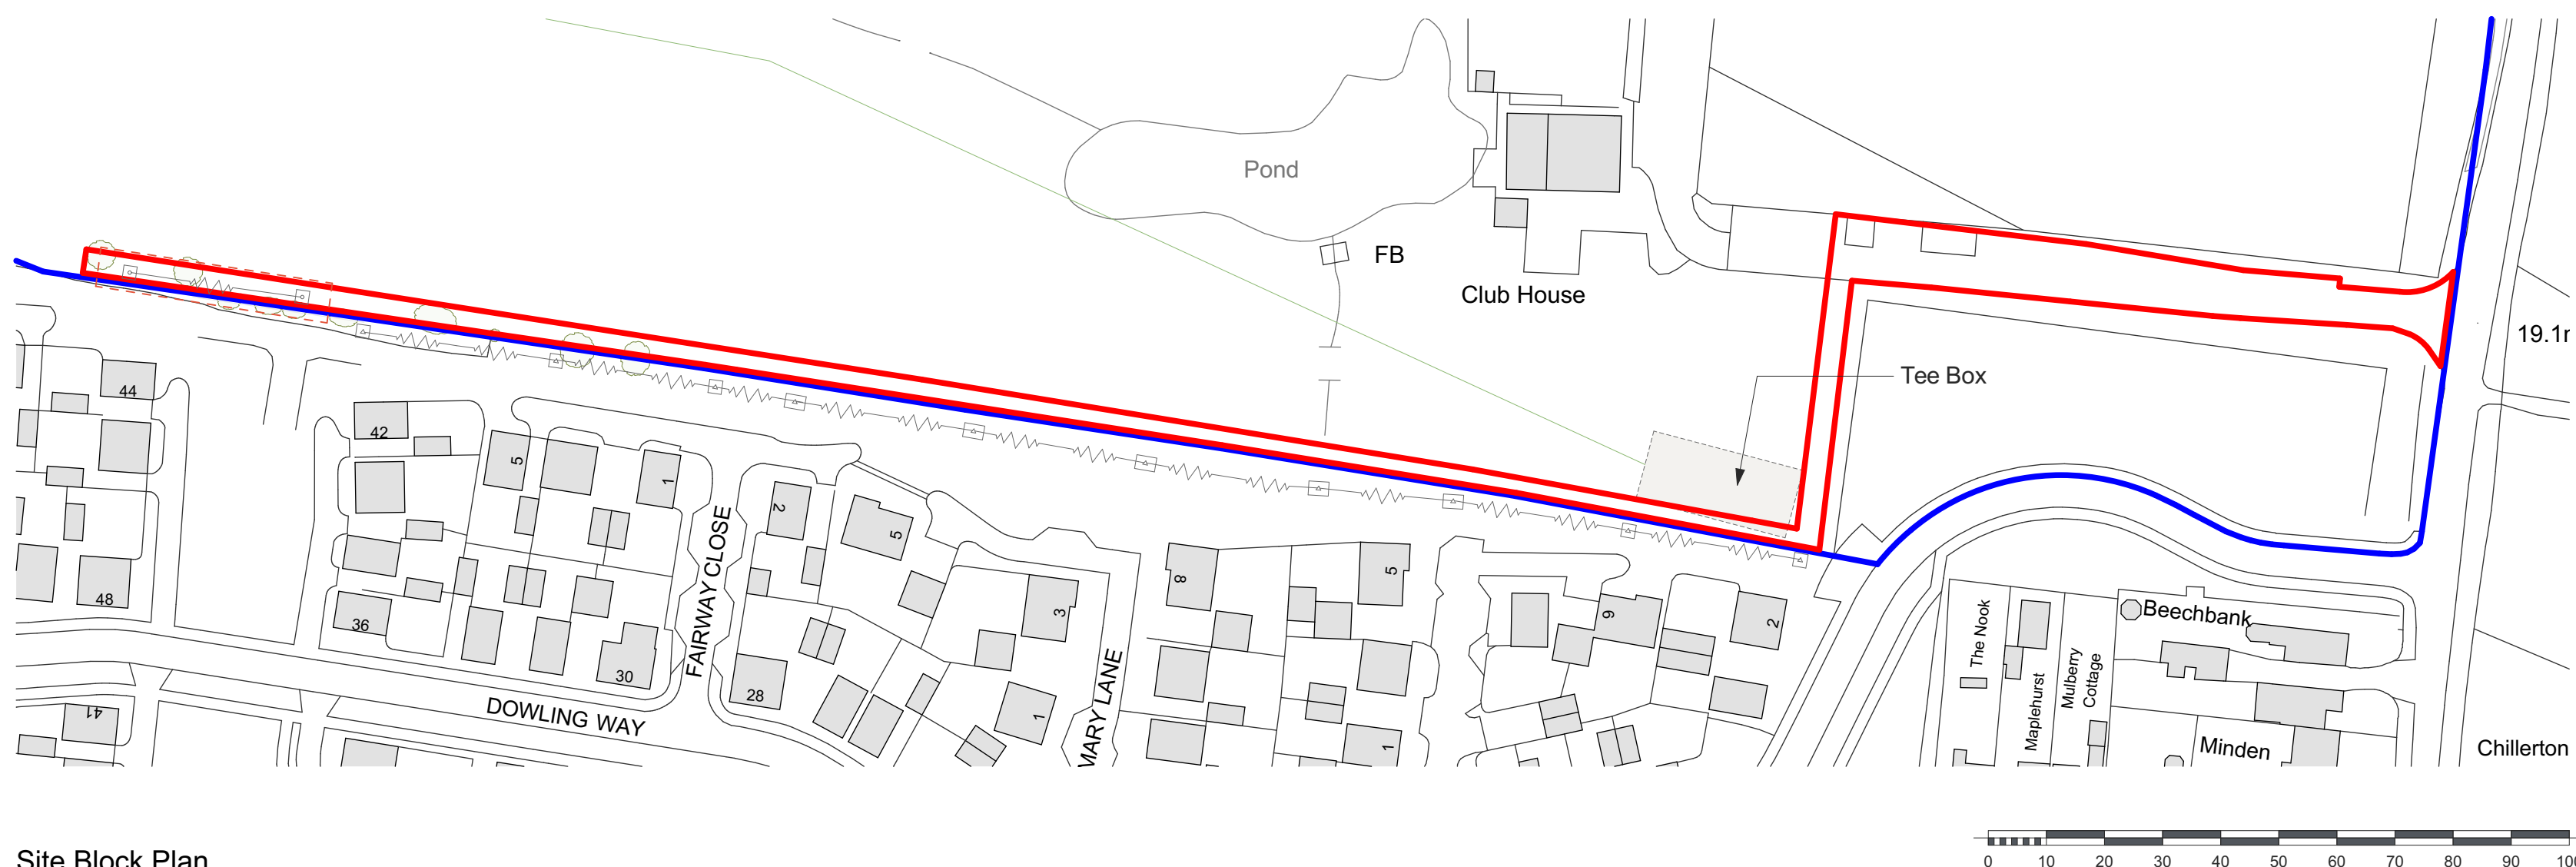


Site Block Plan
1:1000

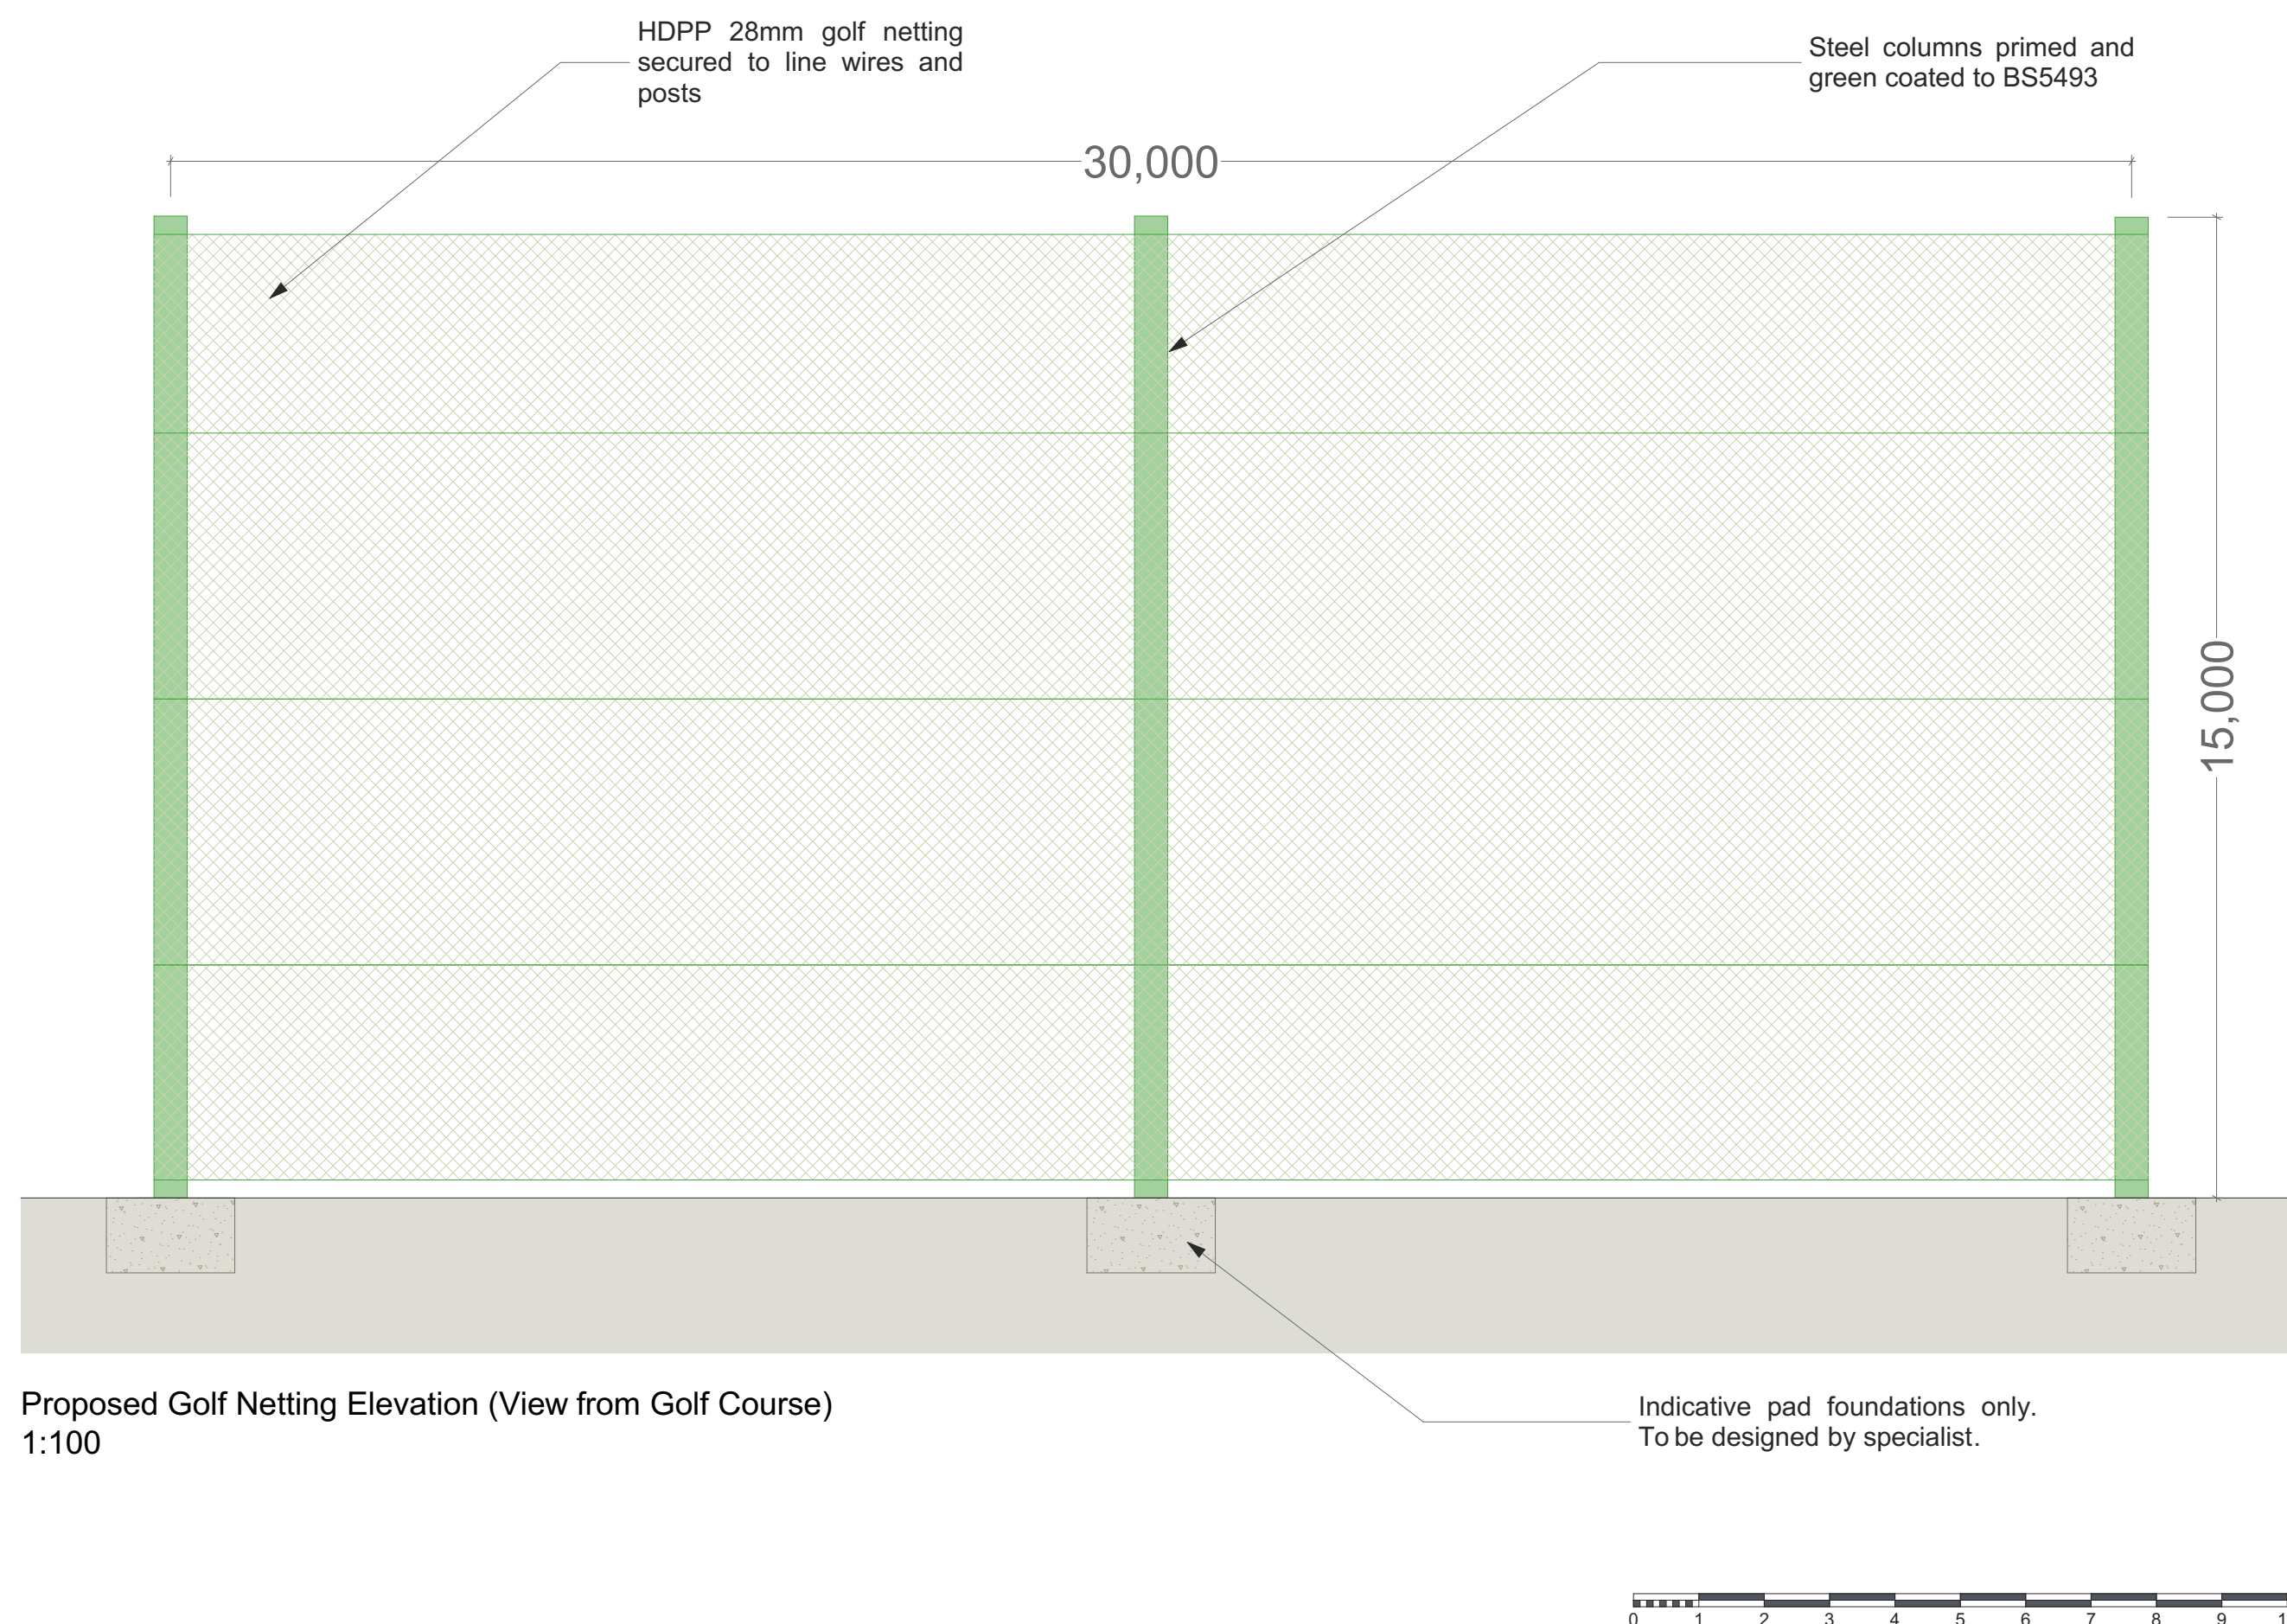


Proposed Golf Netting Elevation (View from Golf Course)
1:100

Indicative pad foundations only.
To be designed by specialist.

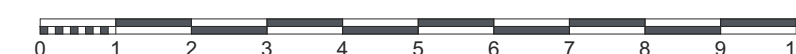

KEY

 Area of Proposed Golf Net Fencing

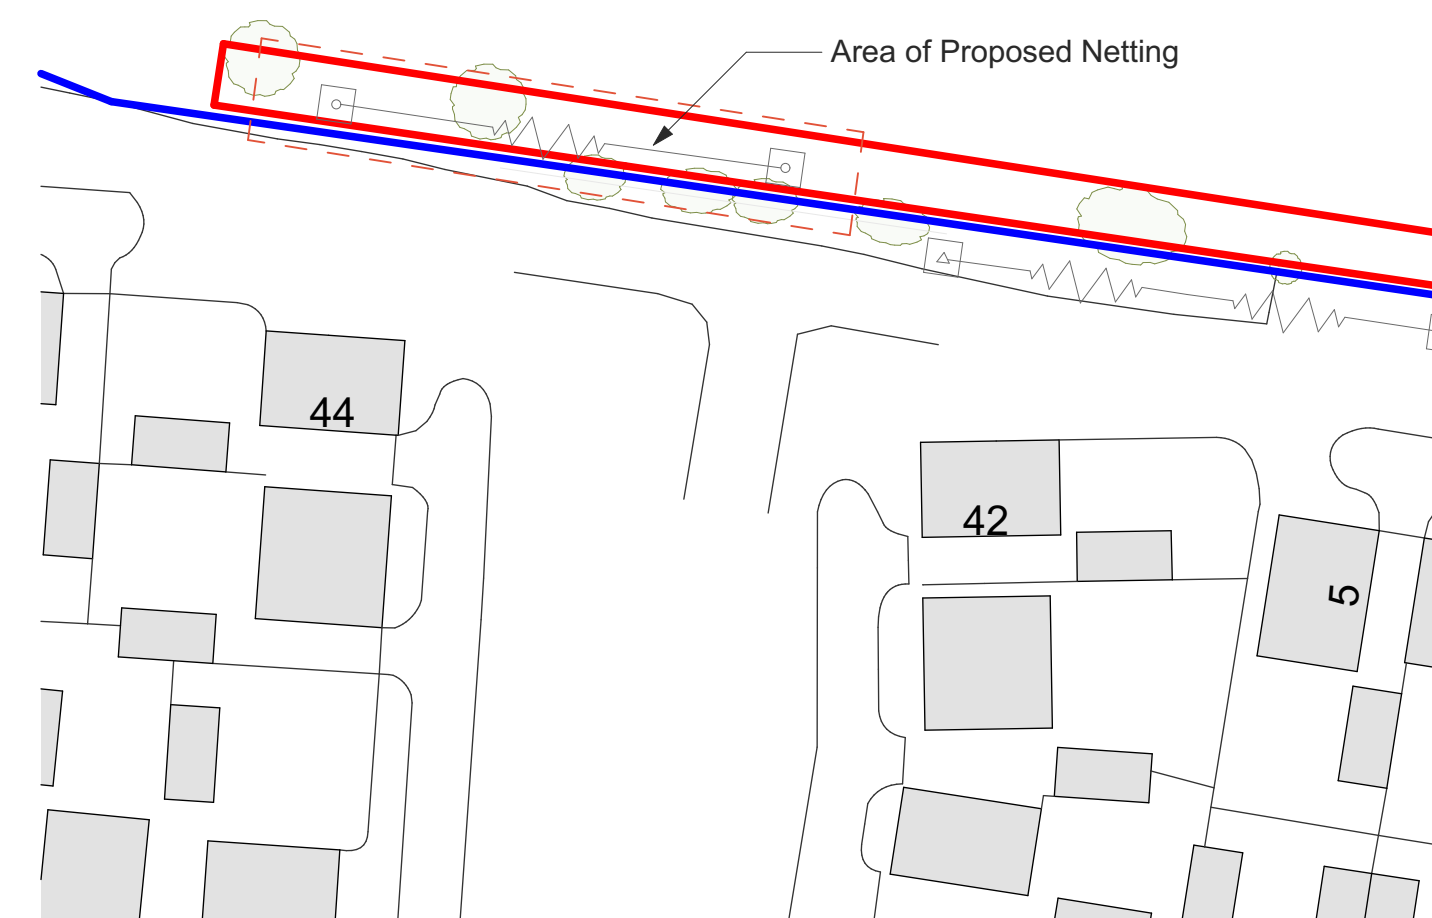

Site Block Plan
1:500



Disclaimer:

This drawing is subject to copyright ©, and is the property of AT Architects Limited and must not be copied in whole or in part without their written permission. This drawing should not be used in conjunction with any other appropriate consultants design drawings, together with any other AT Architects Limited drawings and the appropriate specification as issued. No liability will be accepted for any amendments made to this drawing by third/other parties.

This drawing must not be scaled. The contractor is to report all dimensional discrepancies, errors or omissions to AT Architects Limited prior to commencing construction works. The Contractor should also check and verify all building levels, site positioning, services, sewers, drains etc. prior to commencing any works, and notify AT Architects Limited of any discrepancies or inaccuracies accordingly.

Checked by:

EW

Revisions:

[illegible][illegible]

Project:
Proposed Golf Net Fencing
Avisford Park Golf Club
Yapton Lane
Arundel
BN18 0LS

Client:

Crest Hotels

Drawing Title:

Proposed Plans and Elevations

Date: 02/04/2026

Purpose of Issue:
Planning

Drawn by: CD	Scale: 1:1000, 1:2000, 1:500, 1:100	Size: A1
Drawing No: Rev:		
1947-0500-01		



AT ARCHITECTS