APPENDIX 1

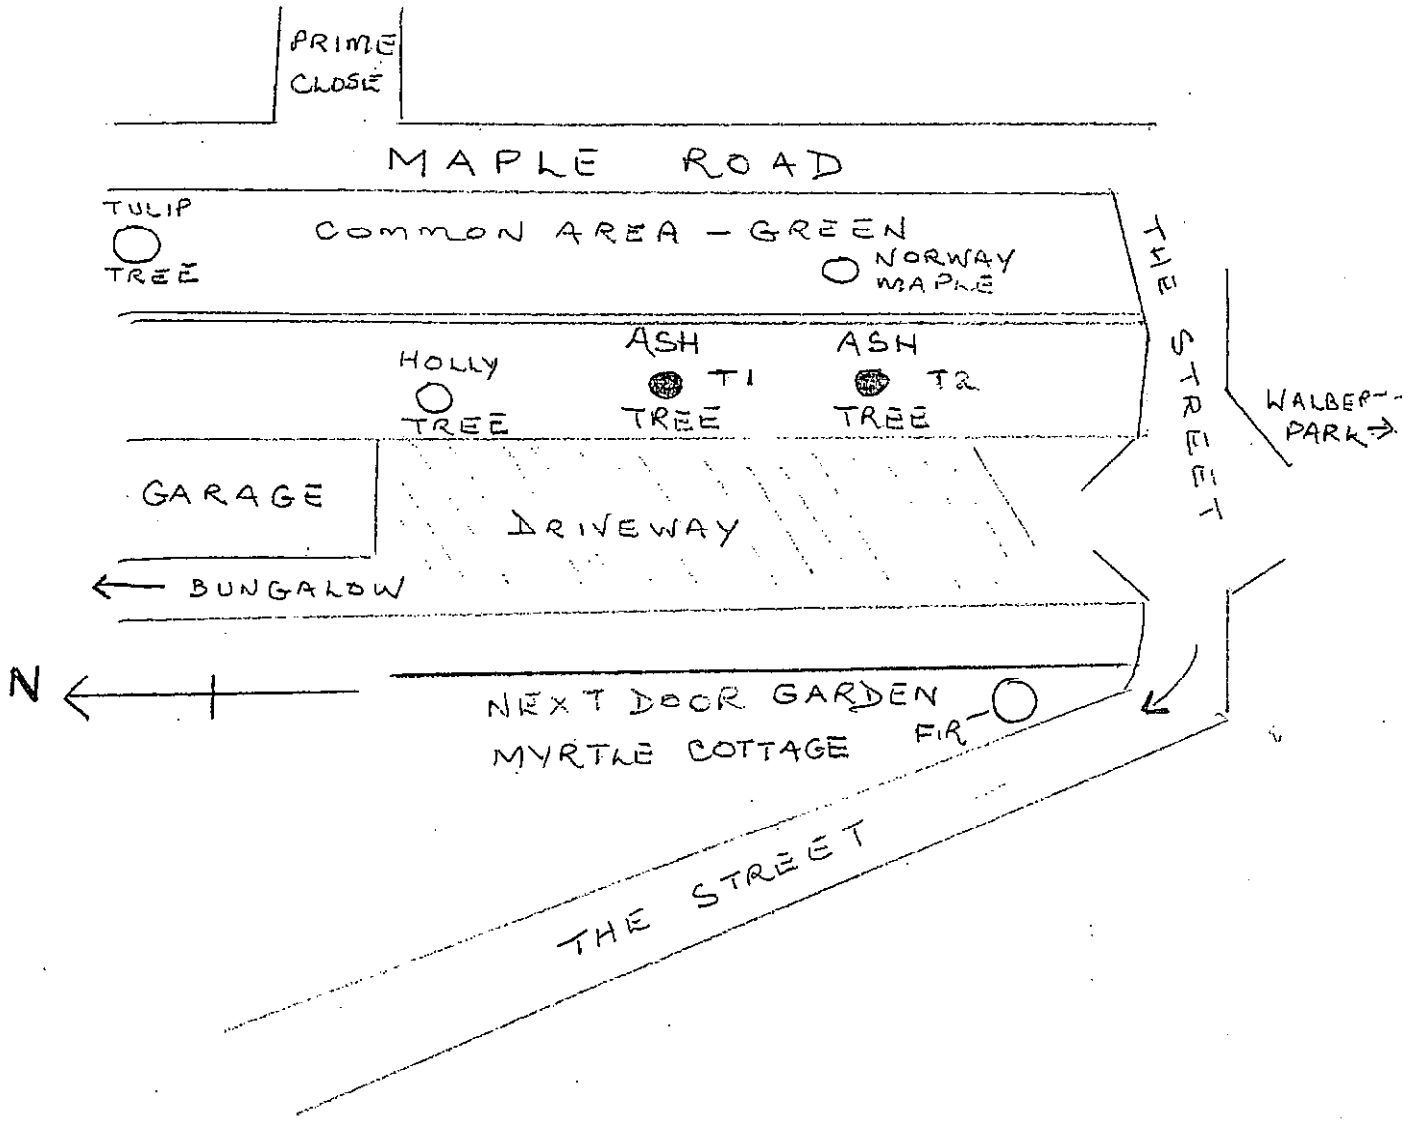

● TREE T1 TO FELL

● TREE T2 TO FELL

○ NO WORK

NOT TO SCALE

FLINT CROFT,
THE STREET
WALBERTON BN18 0PJ

MAY 2010

ARUN DISTRICT COUNCIL WA/46/10/TC