




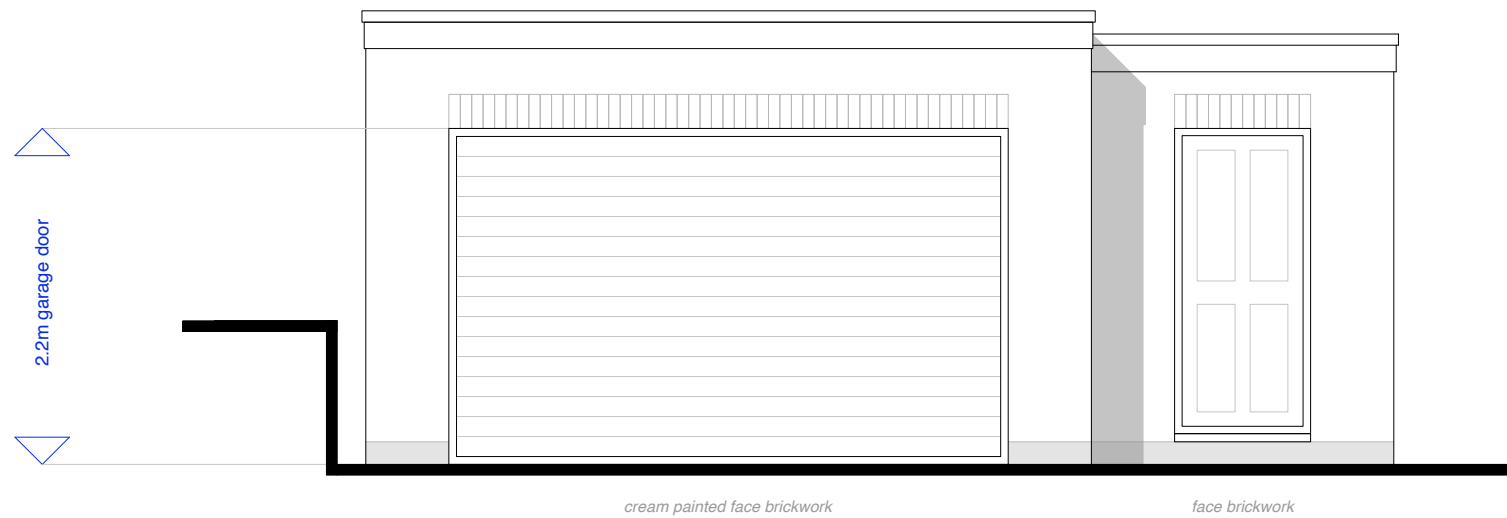

Proposed Front Elevation at 1:50 scale
SOUTH WEST

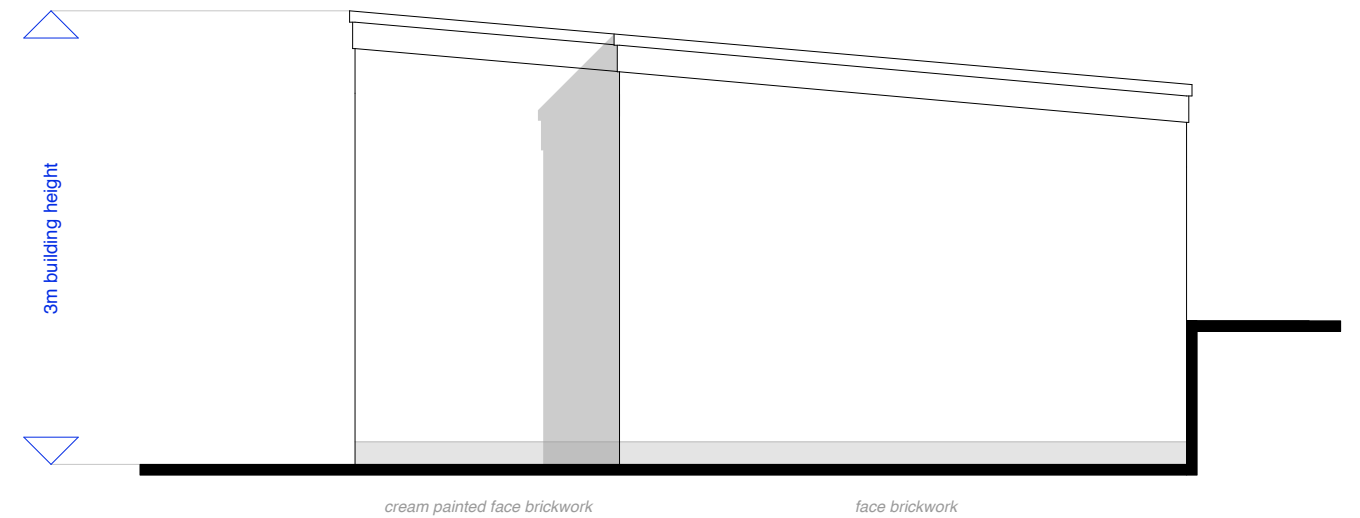

Proposed Side Elevation at 1:50 scale
SOUTH EAST

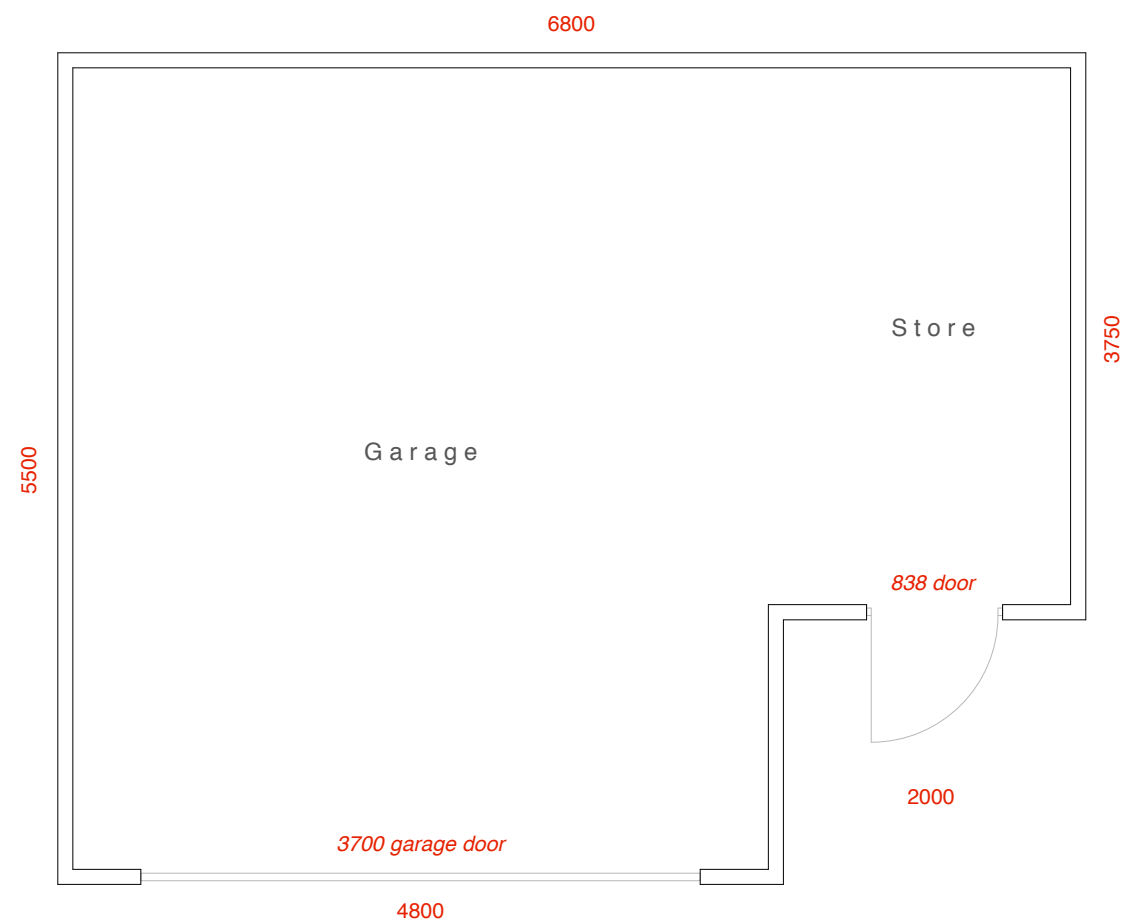


Proposed Floor Plan at 1:50 scale

0 3m

planning scale bar @ 1:50

DRAWINGS & SCALE BAR ARE FOR
PLANNING PURPOSES ONLY.
THESE ARE NOT SURVEY DRAWINGS

DESIGN INTENT

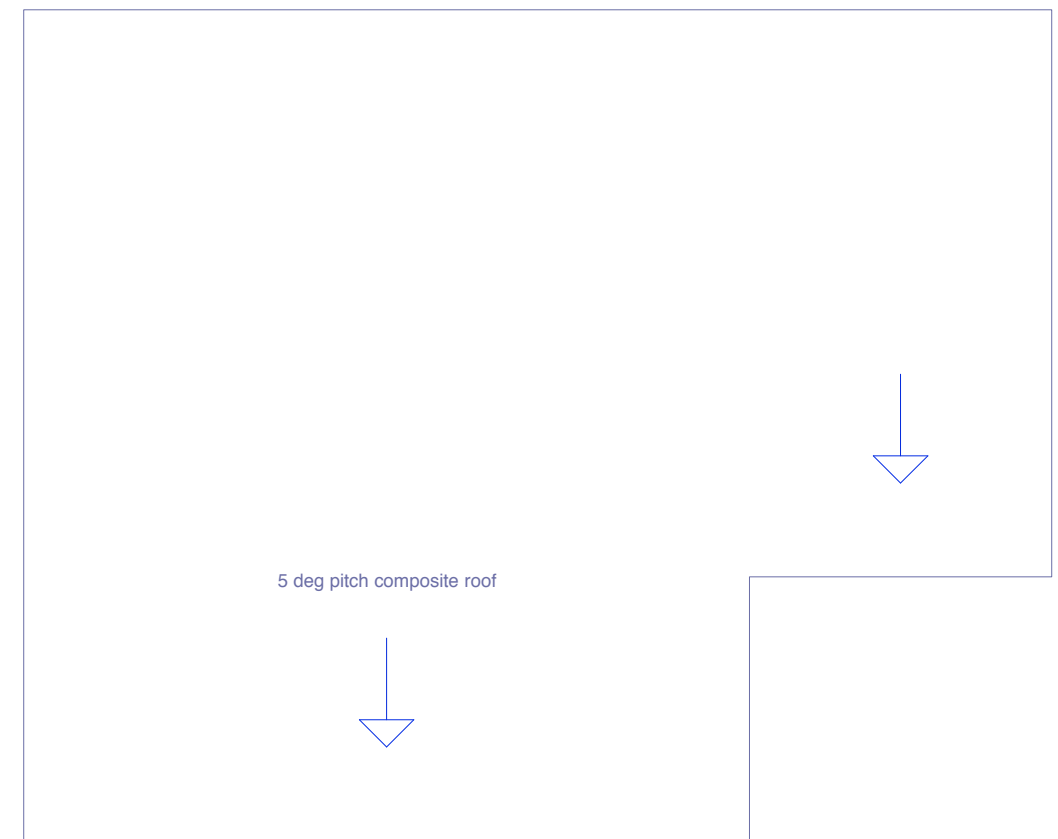

Proposed Roof Plan at 1:50 scale

CLIENT	Mr & Mrs K Gillies	DRAWING	001 Proposed Plans & Elevations		
SITE	Snetterton, W.Walberton Lane, Walberton	DATE	05 05 22	AUTHOR	AH
PROJECT	Proposed Extensions & Alterations	SCALE	1: 50 @ A3	PL	

CORINTHIAN ARCHITECTURAL DESIGN
Main Road, Fishbourne, West Sussex. PO18 8BD
01243 576 078 > contact@corinthianad.co.uk > www.corinthianad.co.uk