


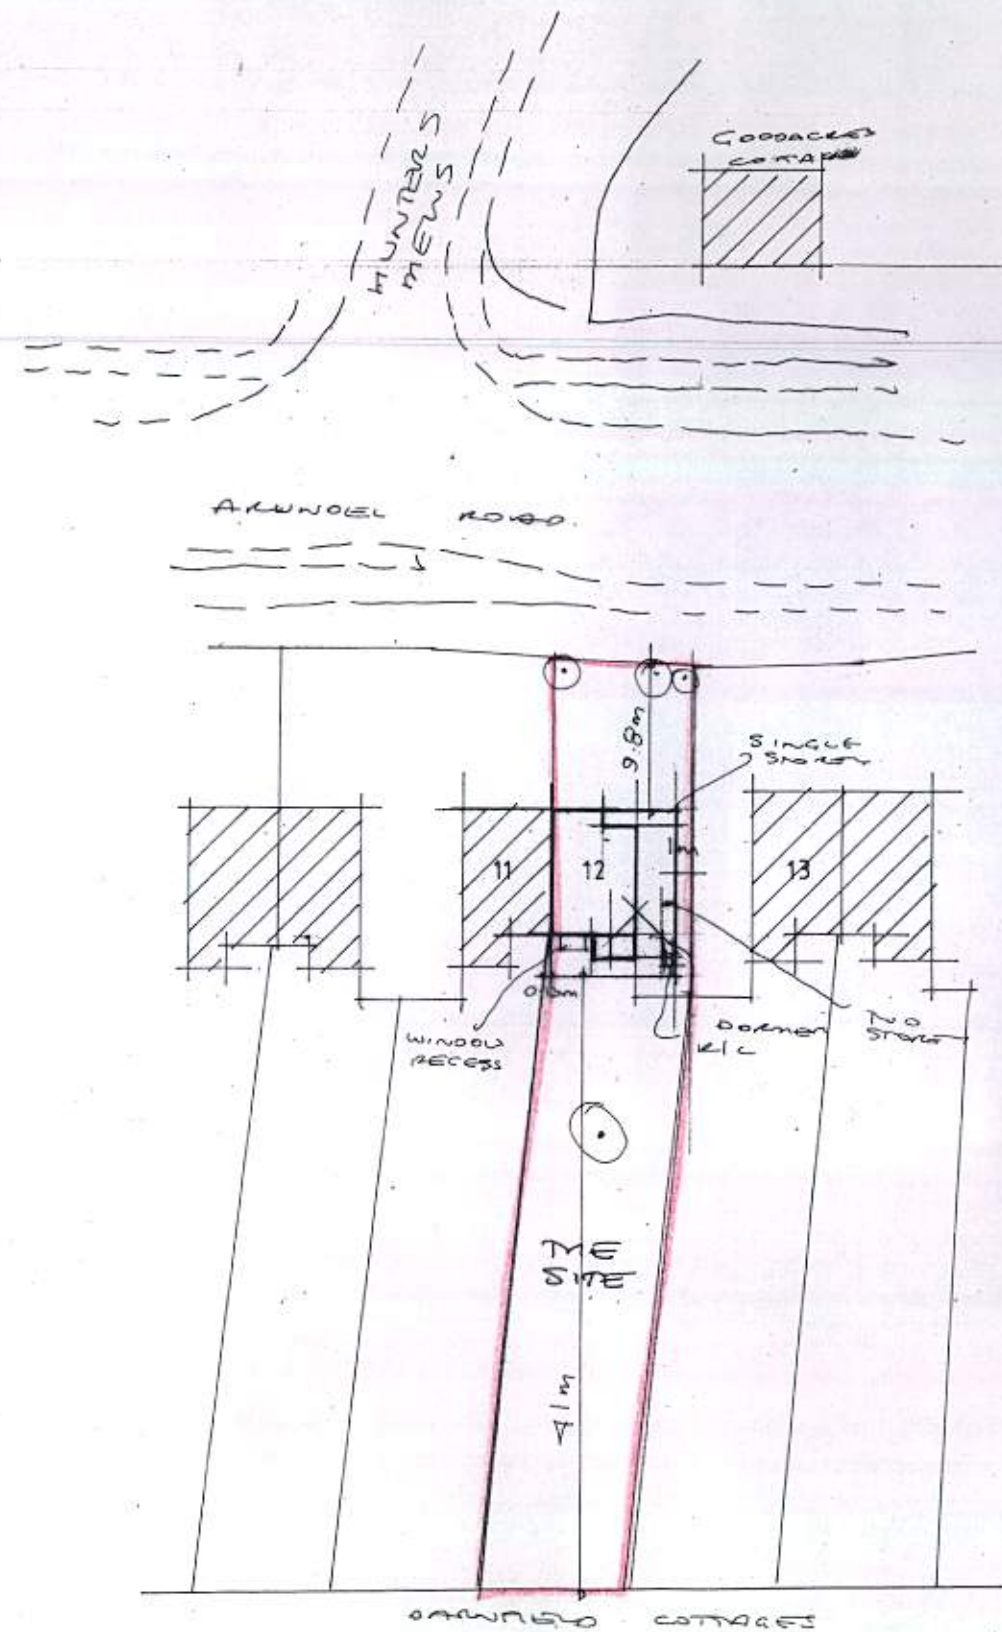

Block plan 1:500



Site plan 1:1250

AJ SALTER & SON
 Architectural Technicians
 and Surveyors
 50 WINDSOR ROAD, WORTHING,
 WEST SUSSEX, BN11 2LY
 Tel/Fax: (01903 209496)
 E-mail: ajsalterandson@hotmail.com

C		
B		
A		
Client	Mr & Mrs Mole	
Address	12 Barnfield Cottages: Arundel Road	
Drawing	Location plans	No. 2818:2
Scale	1:500 1:1250	Drawn <i>AS</i> Date <i>MAY '13</i>