


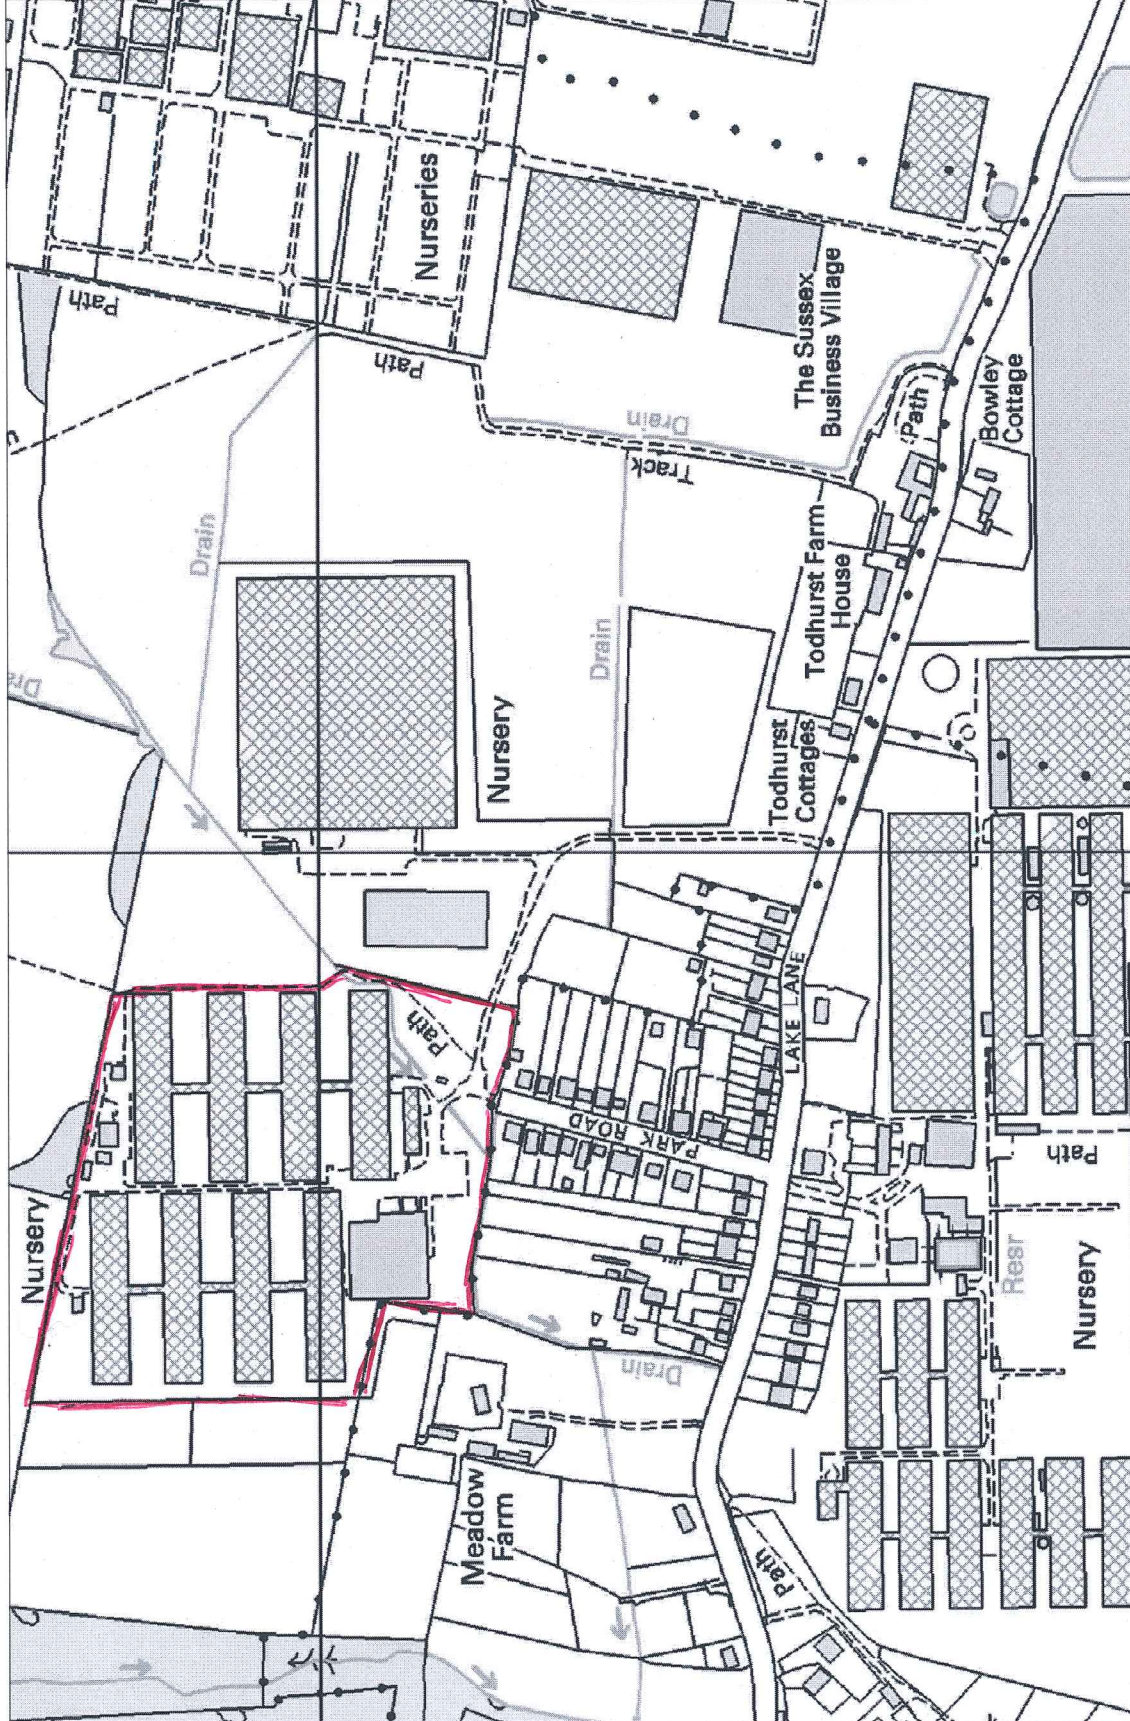

Copyright Savills (L&P) Ltd. No dimensions are to be scaled from this drawing. All dimensions to be checked on site. Area measurements for indicative purposes only.

savills planning & regeneration

Brunswick House, Brunswick Place
Southampton, SO15 2AP
t 02380 713 900

savills.com/urbandesign

project

client
date
drawn by
checked by

Lyons Haulage - Littlehampton
Client name
11/03/2011
SL
SG

drawing

job no.
drawing no.
rev

SARU 161283
PL002
-

Site Location

scale
1:5000@A4



savills