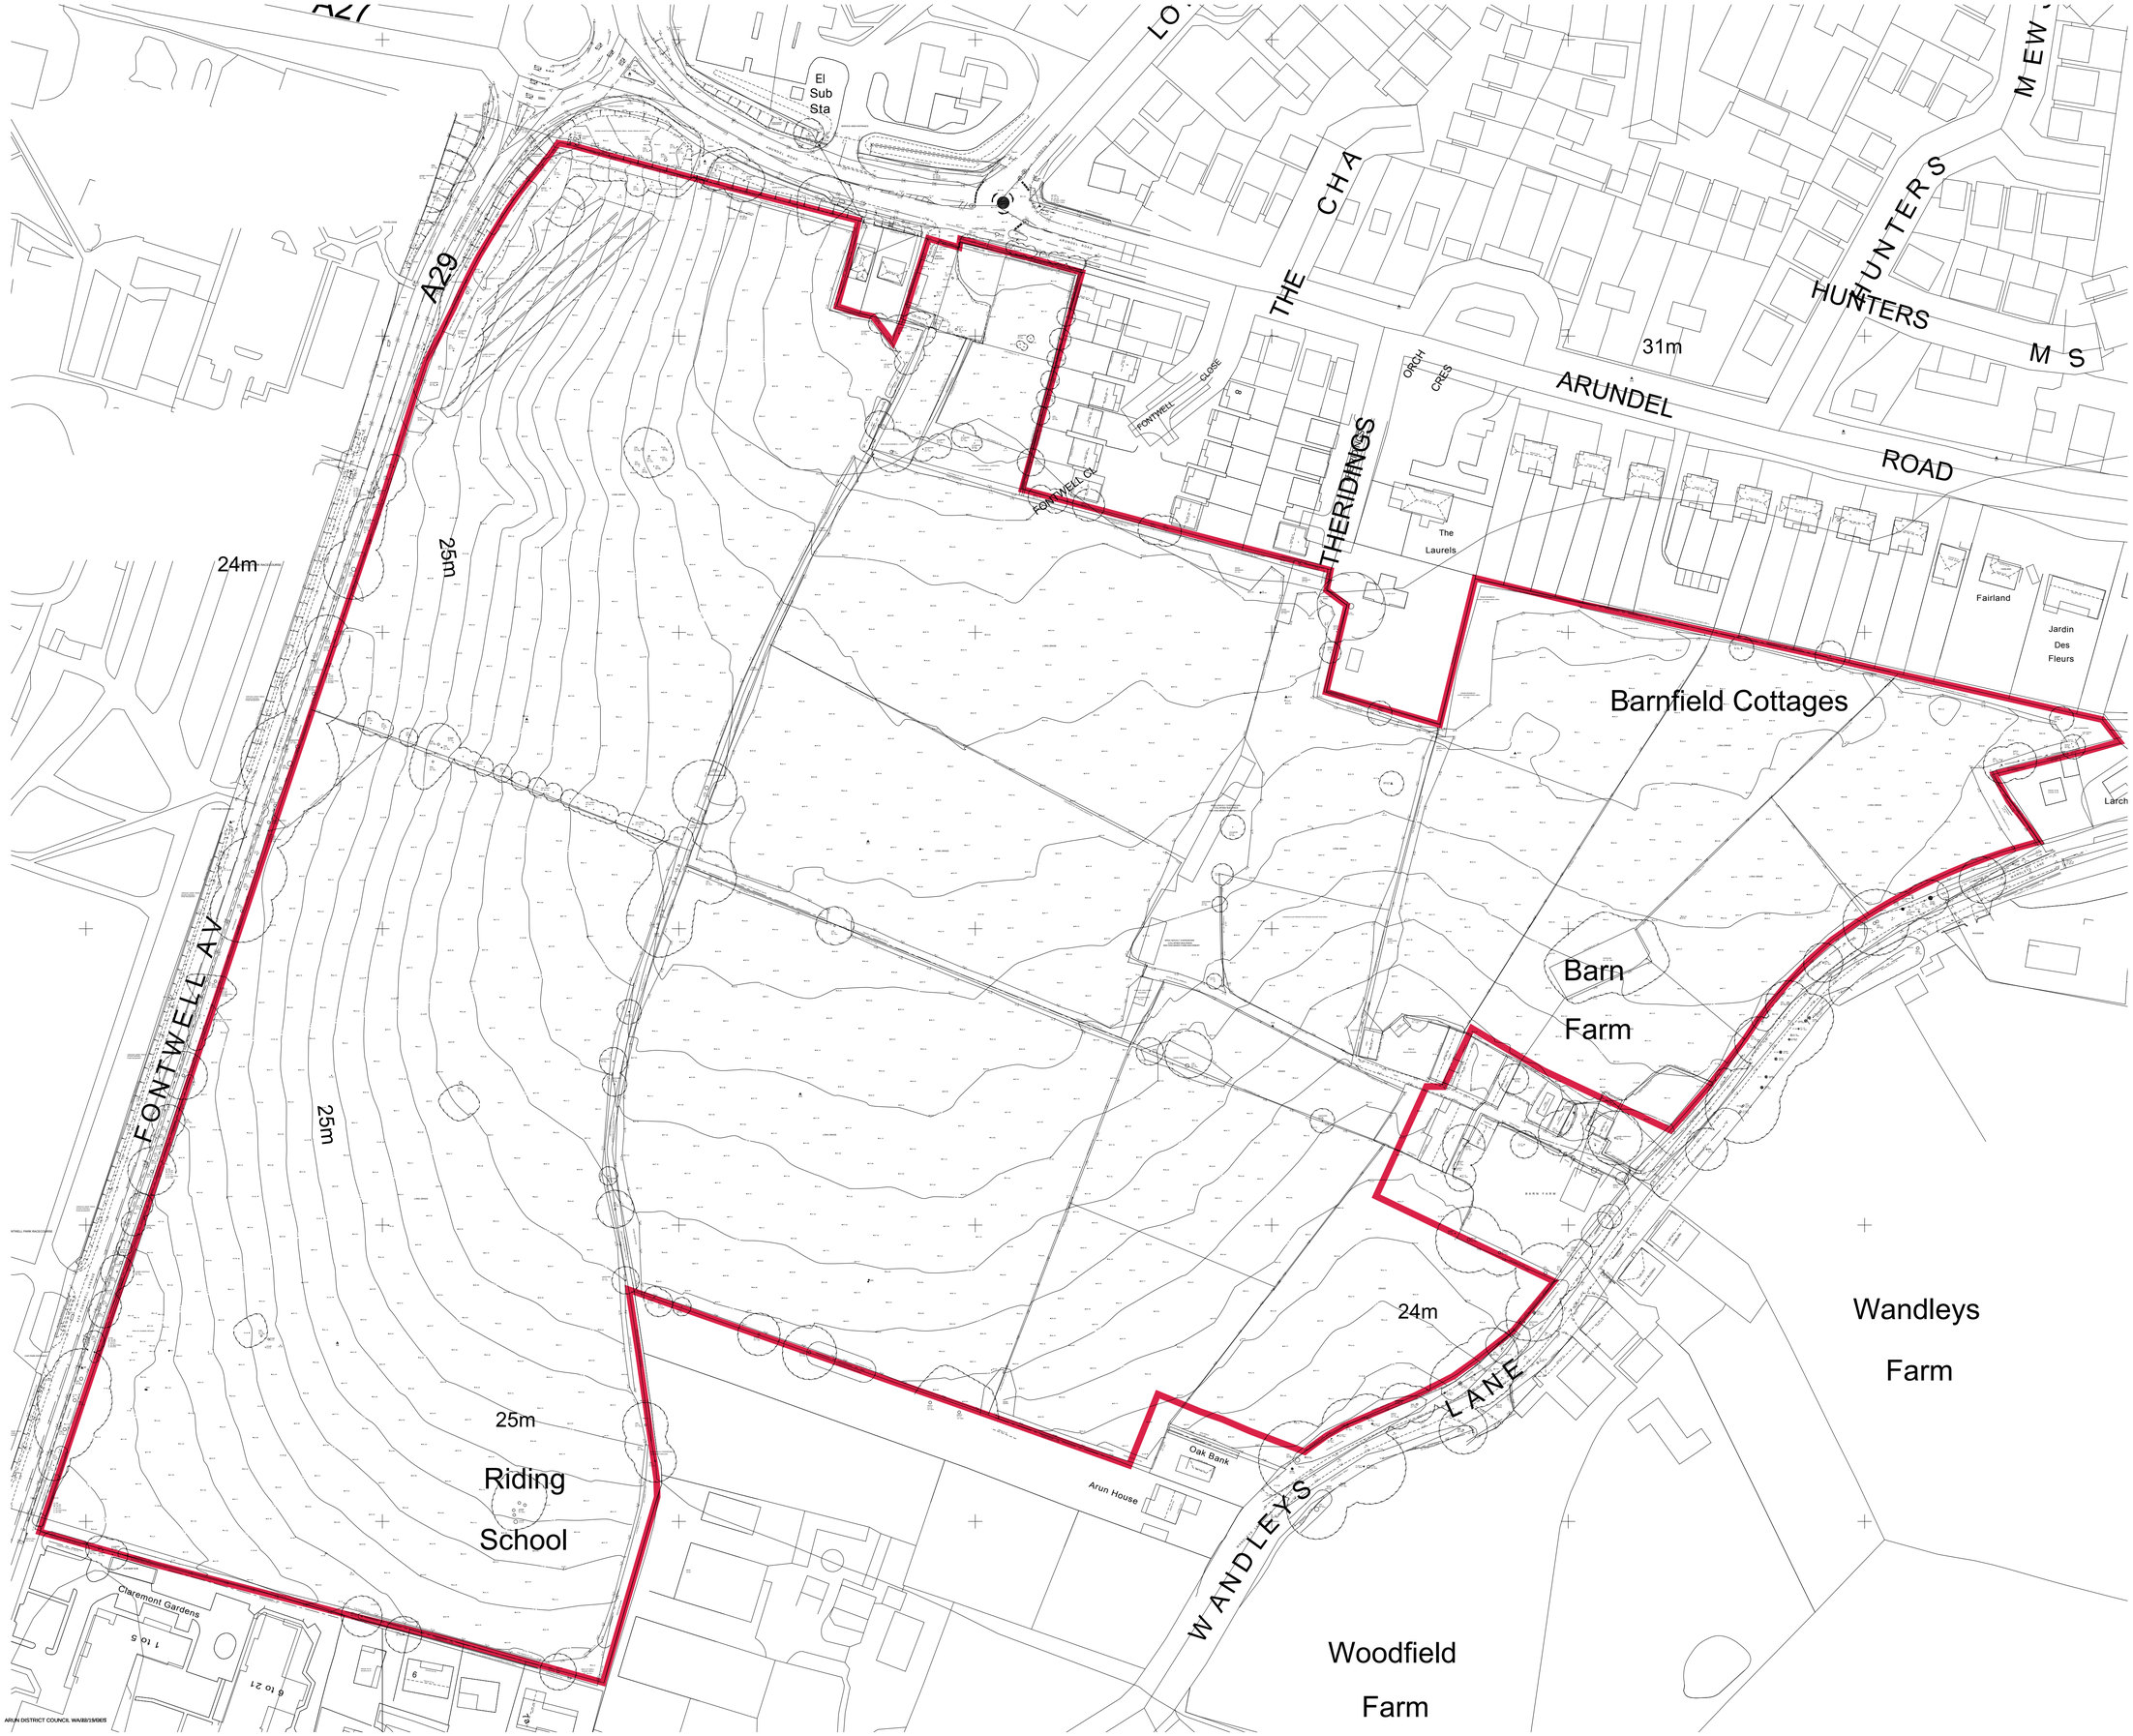

NOTES

CONTRACTORS MUST VERIFY ALL DIMENSIONS ON SITE BEFORE COMMENCING ANY WORK ON SHOP DRAWINGS

DO NOT SCALE FROM THIS DRAWING

McBAINS COOPER CONSULTING LTD COPYRIGHT

APPLICATION SITE BOUNDARY

REV	AMENDMENT	DATE	CHKD

DRAWING STATUS

PLANNING

McBAINS COOPER

MCBAINS COOPER CONSULTING LTD.
120 OLD BROAD STREET LONDON EC2N 1AR
TELEPHONE: 020 7786 7900 FACSIMILE: 020 7786 7999

CLIENT

dandara

PROJECT

LAND AT FONTWELL
FONTWELL, SUSSEX

DRAWING TITLE

SITE SURVEY PLAN

ARCHITECTURE

SCALE	DRAWN BY	CHECKED	DATE
1:1000 @ A1 1:2000 @ A3	LB	POR	MAR '15

DRAWING NUMBER	REVISION
57631 - 109	P1