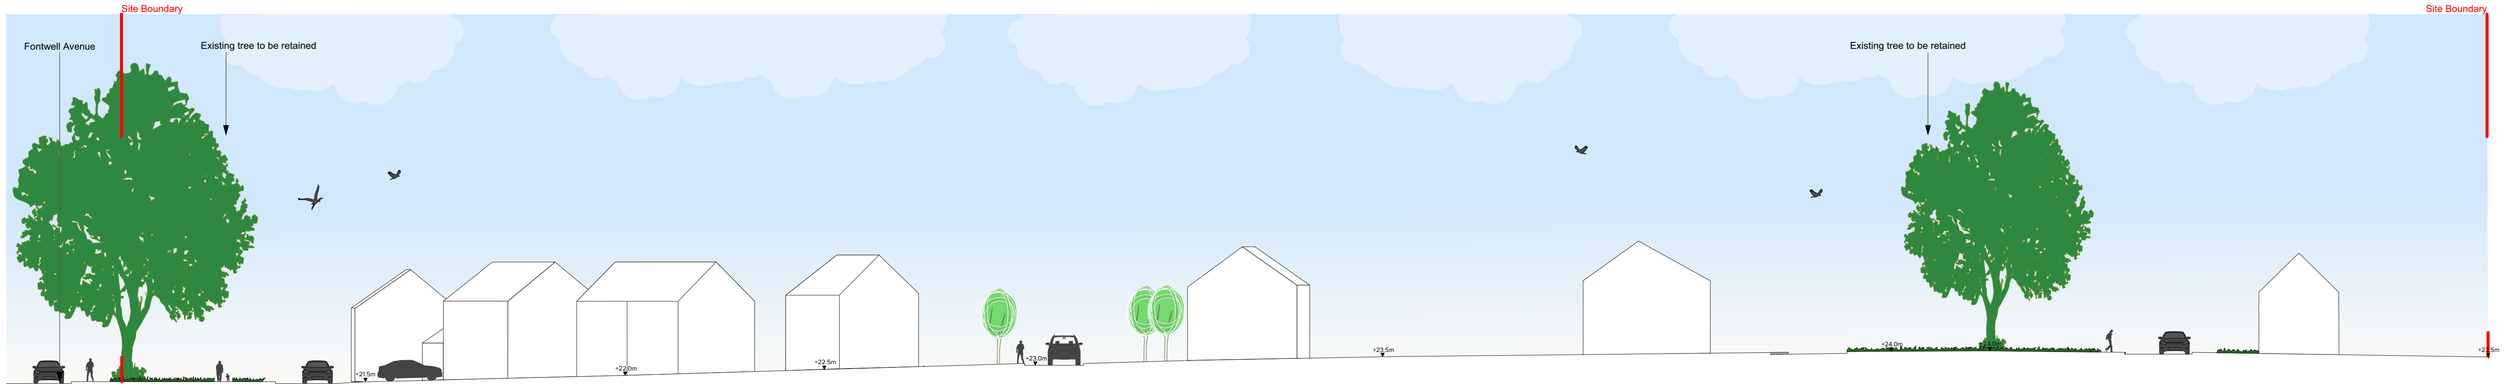

Section AA - 1:250 @ A1

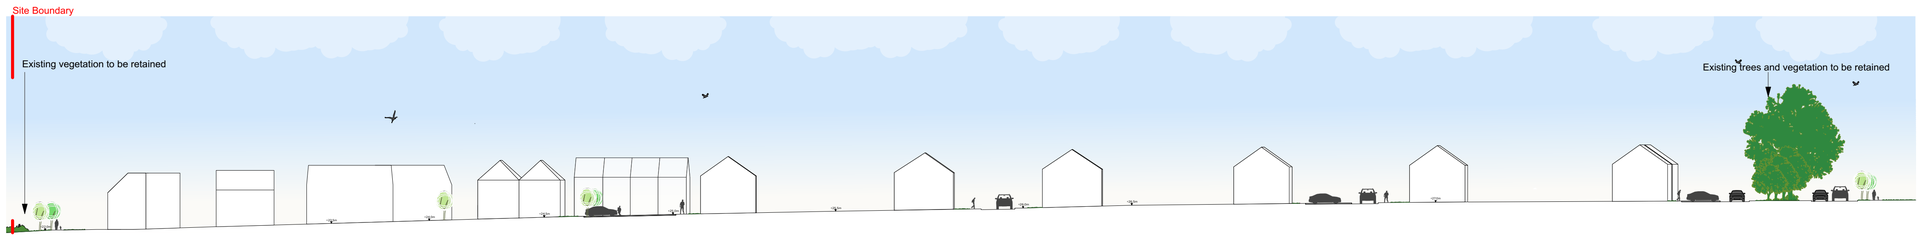

Section BB - 1:500 @ A1

Location Plan

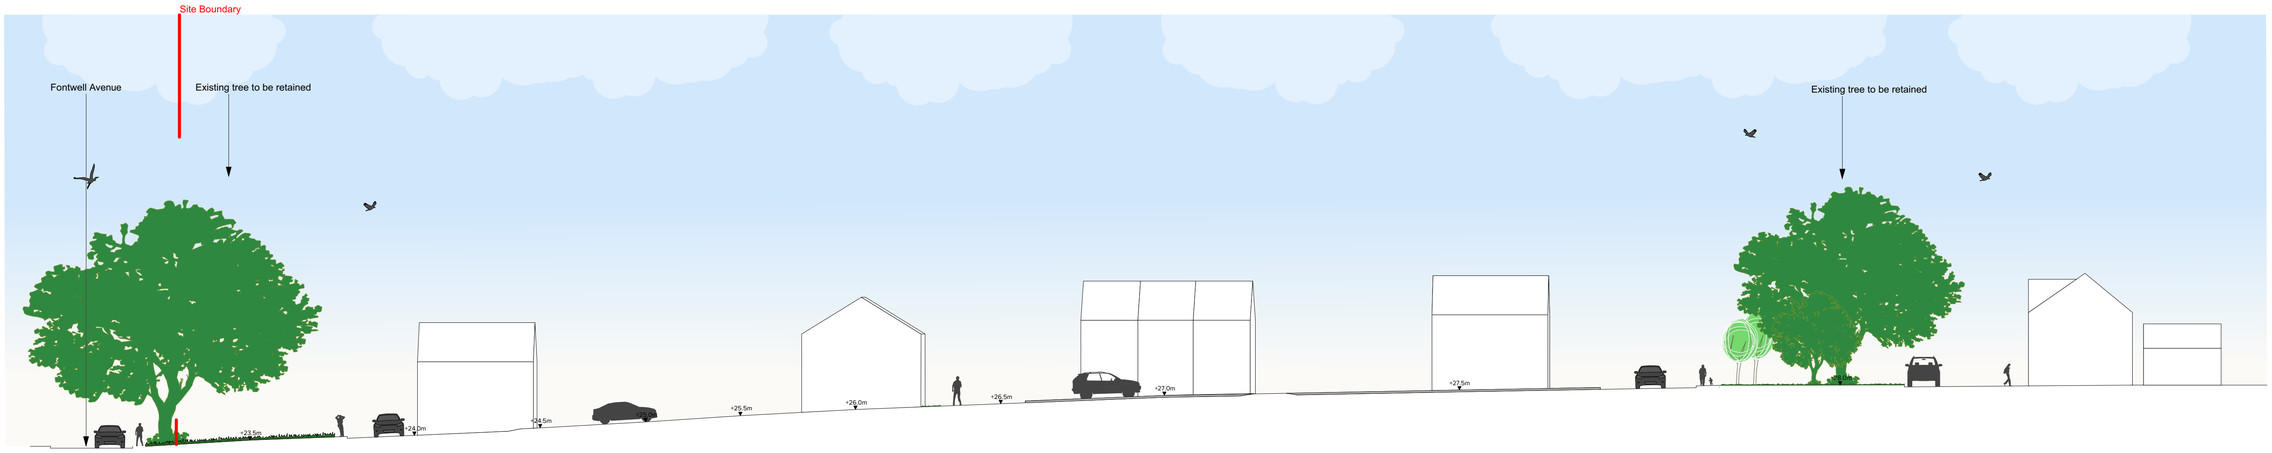

Section CC - 1:250 @ A1

Rev	Description	Date
A	Plans amended to reflect site layout changes	12.04.19

Rev	A
Drg No	DE-352-01-005
Client	Dandara Ltd
Project	Fontwell
Title	Section AA, BB, CC
Scale	1:250 & 1:500 @ A1