Section DD - 1:500 @ A1

Location Plan

Section EE - 1:500 @ A1

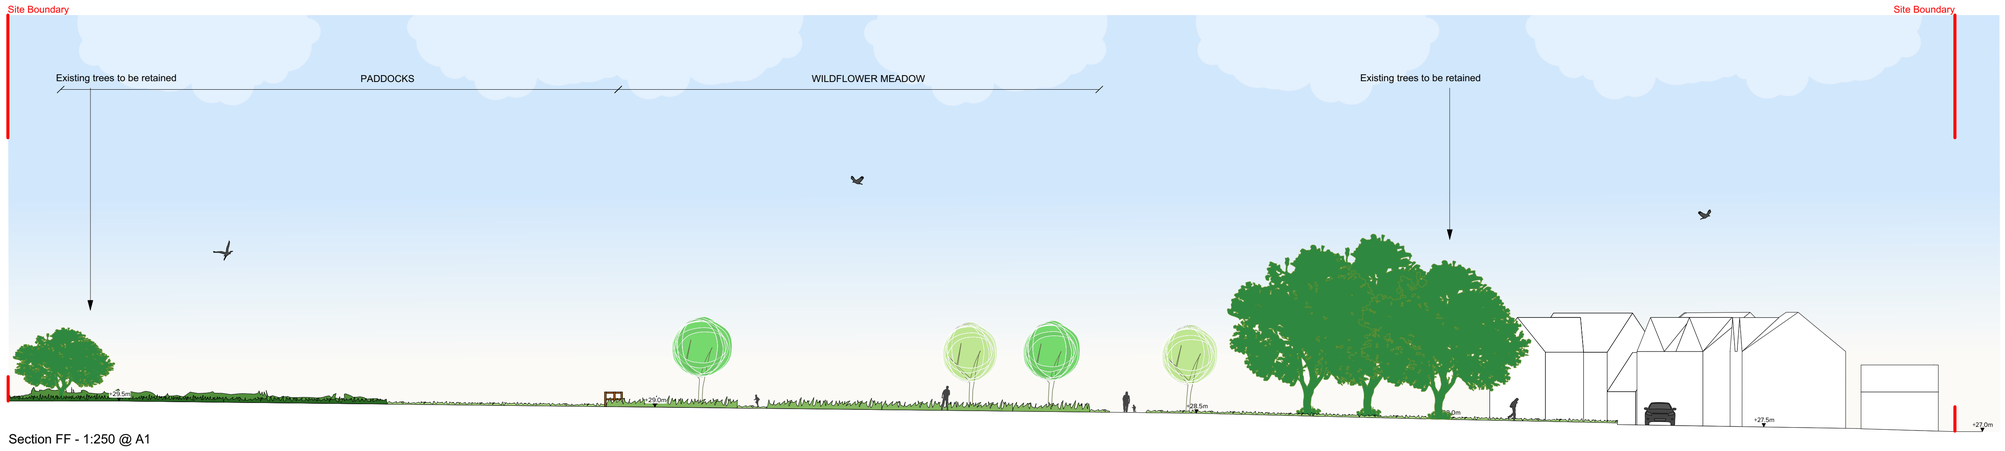

Section FF - 1:250 @ A1

Rev	Description	Date
B	Plans amended to reflect site layout changes	14.05.19
A	Plans amended to reflect site layout changes	12.04.19

B	Rev
DE-352-01-006	Drg No
Dandara Ltd	Client
Fontwell	Project
Section DD, EE, FF	Title
1:250 & 1:500 @ A1	Scale