


KEY

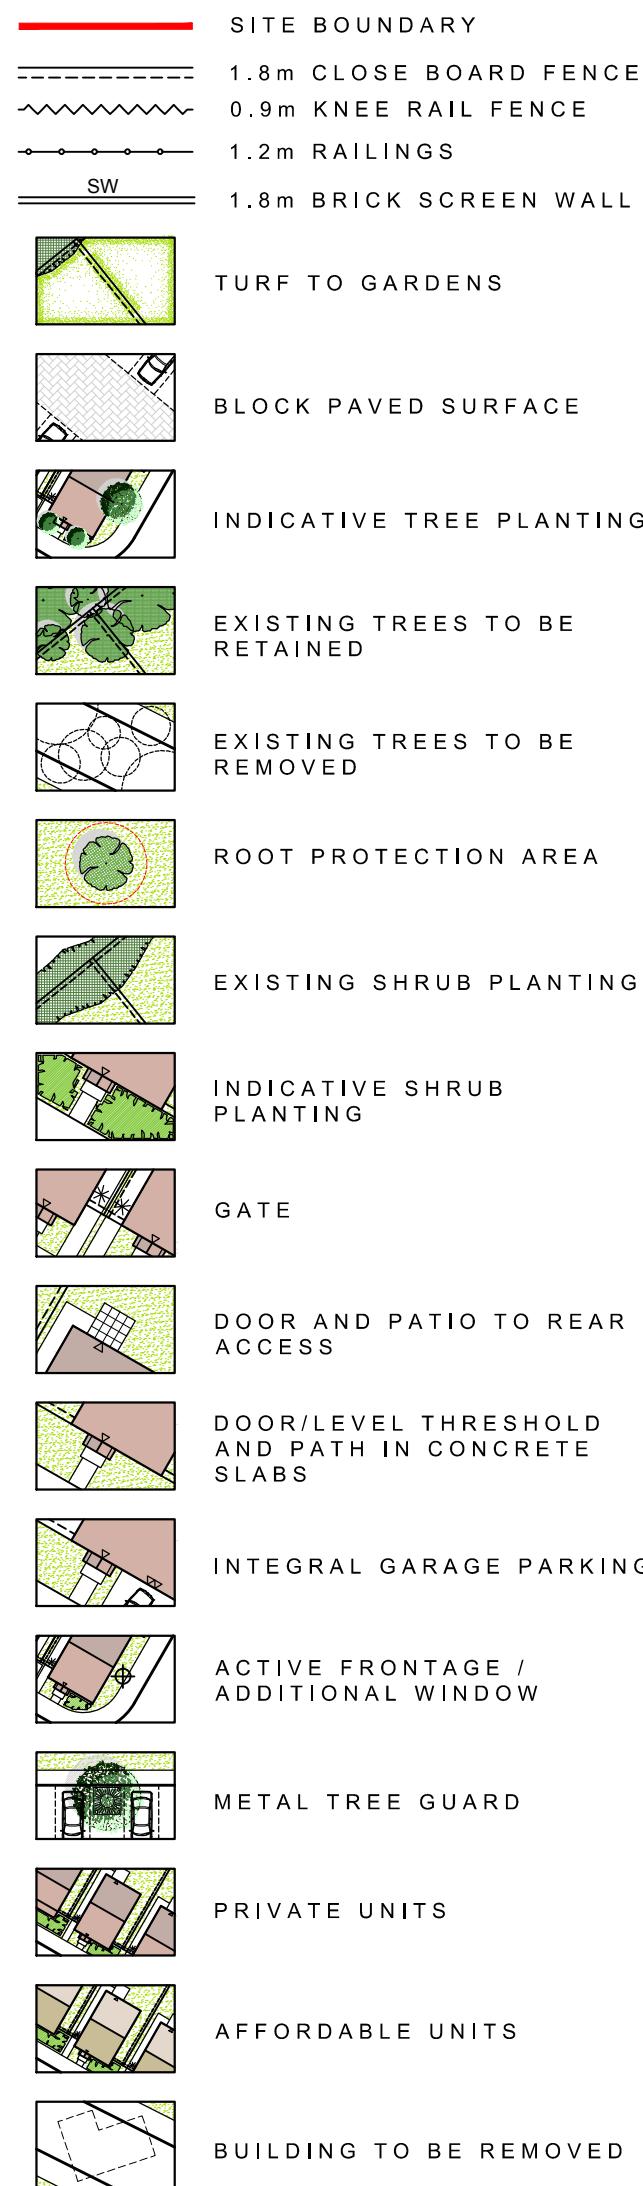

Schedule of Accommodation.
Private

Code	Housetype	No.
408	408 - 4 Bed House	15
407	407 - 4 Bed House	15
407A	407 - 4 Bed House	3
406TA	406 Sp - 4 Bed House	1
305A	305 - 3 Bed House	12
305B	305 - 3 Bed House	30
303	303 - 3 Bed Townhouse	6
302A	302A - 3 Bed House	79
204	204 - 2 Bed F.O.G.	4
204B	204 - 2 Bed F.O.G.	2
203	203 - 2 Bed House	87
203A	203 - 2 Bed House	1
J1	2 Bed Maisonette	2
J2	2 Bed Maisonette	2
J3	2 Bed Maisonette	2
J4	2 Bed Maisonette	2
Block C	2 Bed Flat	6
Block H	2 Bed Flat	9
		280

Affordable

Code	Housetype	No.
203	203 - 2 Bed House	35
203A	203 - 2 Bed House	2
204	204 - 2 Bed F.O.G.	3
204A	204 - 2 Bed F.O.G.	1
204B	204 - 2 Bed F.O.G.	1
302	302 - 3 Bed House	9
302B	302 - 3 Bed House	9
A303	303 - 3 Bed Townhouse	3
406	406 - 4 Bed House	3
Block A	1 Bed Flat	16
Block B	2 Bed Flat	2
Block D	1 Bed Flat	6
Block D	2 Bed Flat	3
Block E	1 Bed Flat	3
Block E	2 Bed Flat	3
Block F	2 Bed Flat	6
Block G	1 Bed Flat	5
Block G	2 Bed Flat	3
		120
TOTAL		400

0m 20m 40m 60m

SITE LAYOUT 1:1000

D	17-05-19	Plots 40, 41, 276, 277 & 278 adjusted. Road fronting plot 278 amended and SW removed from plot 327.	DGP	DGP
C	15-05-19	Hopper Bus bay added and parking amended.	DGP	DGP
B	09-05-19	Roofscapes revised in village edge character area. Landscaping updated. Position of plots 42-45, 72-75, 235, 278-280, 368-369 & stores to plots 19-39, 121-129 amended to suit drainage requirements.	DGP	DGP
A	01-05-19	Landscaping and accommodation schedule updated.	DGP	DGP
Rev.	Date	Description	Drawn	Checked

Client **dandara** **aap** architecture

Project
Land south of Arundel Road,
Fontwell, West Sussex.

Drawing Title
Planning Layout

Scale	1:1000 @ A1	Drawn	DGP	Checked	AAP
Date	October 2018	File	P1549 Layout	Drawing Status	
Drg.No	P1549.1000	Rev.	D	PLANNING	

AAP Architecture Ltd
Unit A, Monument Business Centre, Monument Way East, Woking, Surrey GU21 5LG
T 01483 727345 E projects@aap-arc.co.uk W aap-arc.co.uk
Under the Intellectual Property Act 2014, this drawing is the copyright of AAP Architecture Ltd.