


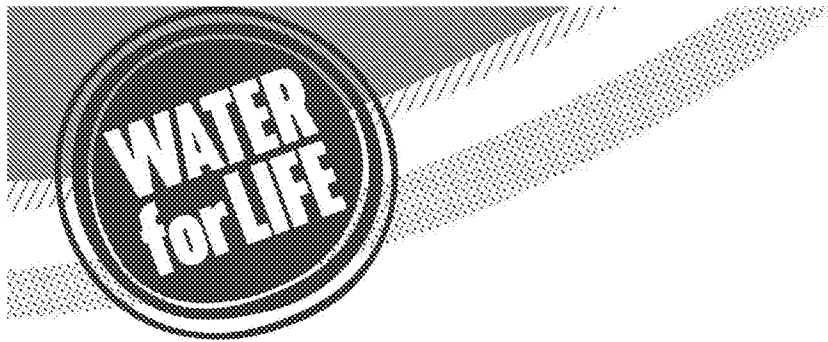

from
**Southern
Water** 

Planning and Development Services
Arun District Council
Arun Civic Centre
Maltravers Road
Littlehampton
West Sussex
BN17 5LF

Your ref
WA/48/19/RES

Our ref
PLAN-028566

Date
18/07/2019

Contact


Dear Sirs,

Proposal: Approval for Reserved Matters following outline permission WA/22/15/OUT comprising 400 new homes (incl. affordable), 360sqm of retail space (A1 to A3), 152sqm of community space (D1 to D2 & including retention & refurbishment of 12sqm 'old smithy'), demolition of remaining buildings to Arundel Road along with public open space, LEAP, MUGA, allotments, car & cycle parking, drainage & associated works - This site also lies within the parish of Eastergate.
Site: WA/48/19/RES:- Land to the East of Fontwell Avenue, Fontwell Avenue, Fontwell, BN18 0SW.

Thank you for your letter of 27/06/2019.


Southern Water has undertaken a desk study of the impact that the additional foul sewerage flows from the proposed development will have on the existing public sewer network.

This initial study indicates that there is an increased risk of flooding unless any required network reinforcement is provided by Southern Water.

Any such network reinforcement will be part funded through the New Infrastructure Charge with the remainder funded through Southern Water's Capital Works programme.

Southern Water and the Developer will need to work together in order to review if the delivery of our network reinforcement aligns with the proposed occupation of the development, as it will take time to design and deliver any such reinforcement.

Southern Water hence requests the following condition to be applied:

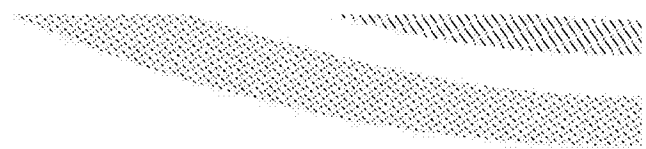

"Occupation of the development is to be phased and implemented to align with the delivery by Southern Water of any sewerage network reinforcement required to ensure that adequate waste water network capacity is available to adequately drain the development"

It may be possible for some initial dwellings to connect pending network reinforcement. Southern Water will review and advise on this following consideration of the development program and the extent of network reinforcement required.

Southern Water will carry out detailed network modelling as part of this review which may require existing flows to be monitored. This will enable us to establish the extent of works required (if any) and to design such works in the most economic manner to satisfy the needs of existing and future customers.

Our assessment of the timescales needed to deliver network reinforcement will consider an allowance for the following:

- Initial feasibility, detail modelling and preliminary estimates.
- Flow monitoring (If required)
- Detail design, including land negotiations.
- Construction.

The overall time required depends on the complexity of any scheme needed to provide network reinforcement.

Southern Water will seek however to limit the timescales to a maximum of 24 months from a firm commitment by the developer to commence construction on site and provided that Planning approval has been granted.

The Council's Building Control officers/technical staff and the Environment Agency should be consulted regarding surface water disposal.

Reference should be made to Southern Water publication "A Guide to Tree Planting near water Mains and Sewers.

All other comments in our response dated on 02/06/2015 remain unchanged and valid.


For any queries please contact us at [REDACTED]

Yours sincerely,

[REDACTED]

Luis Silva
Developer Services

SOUTHERN WATER

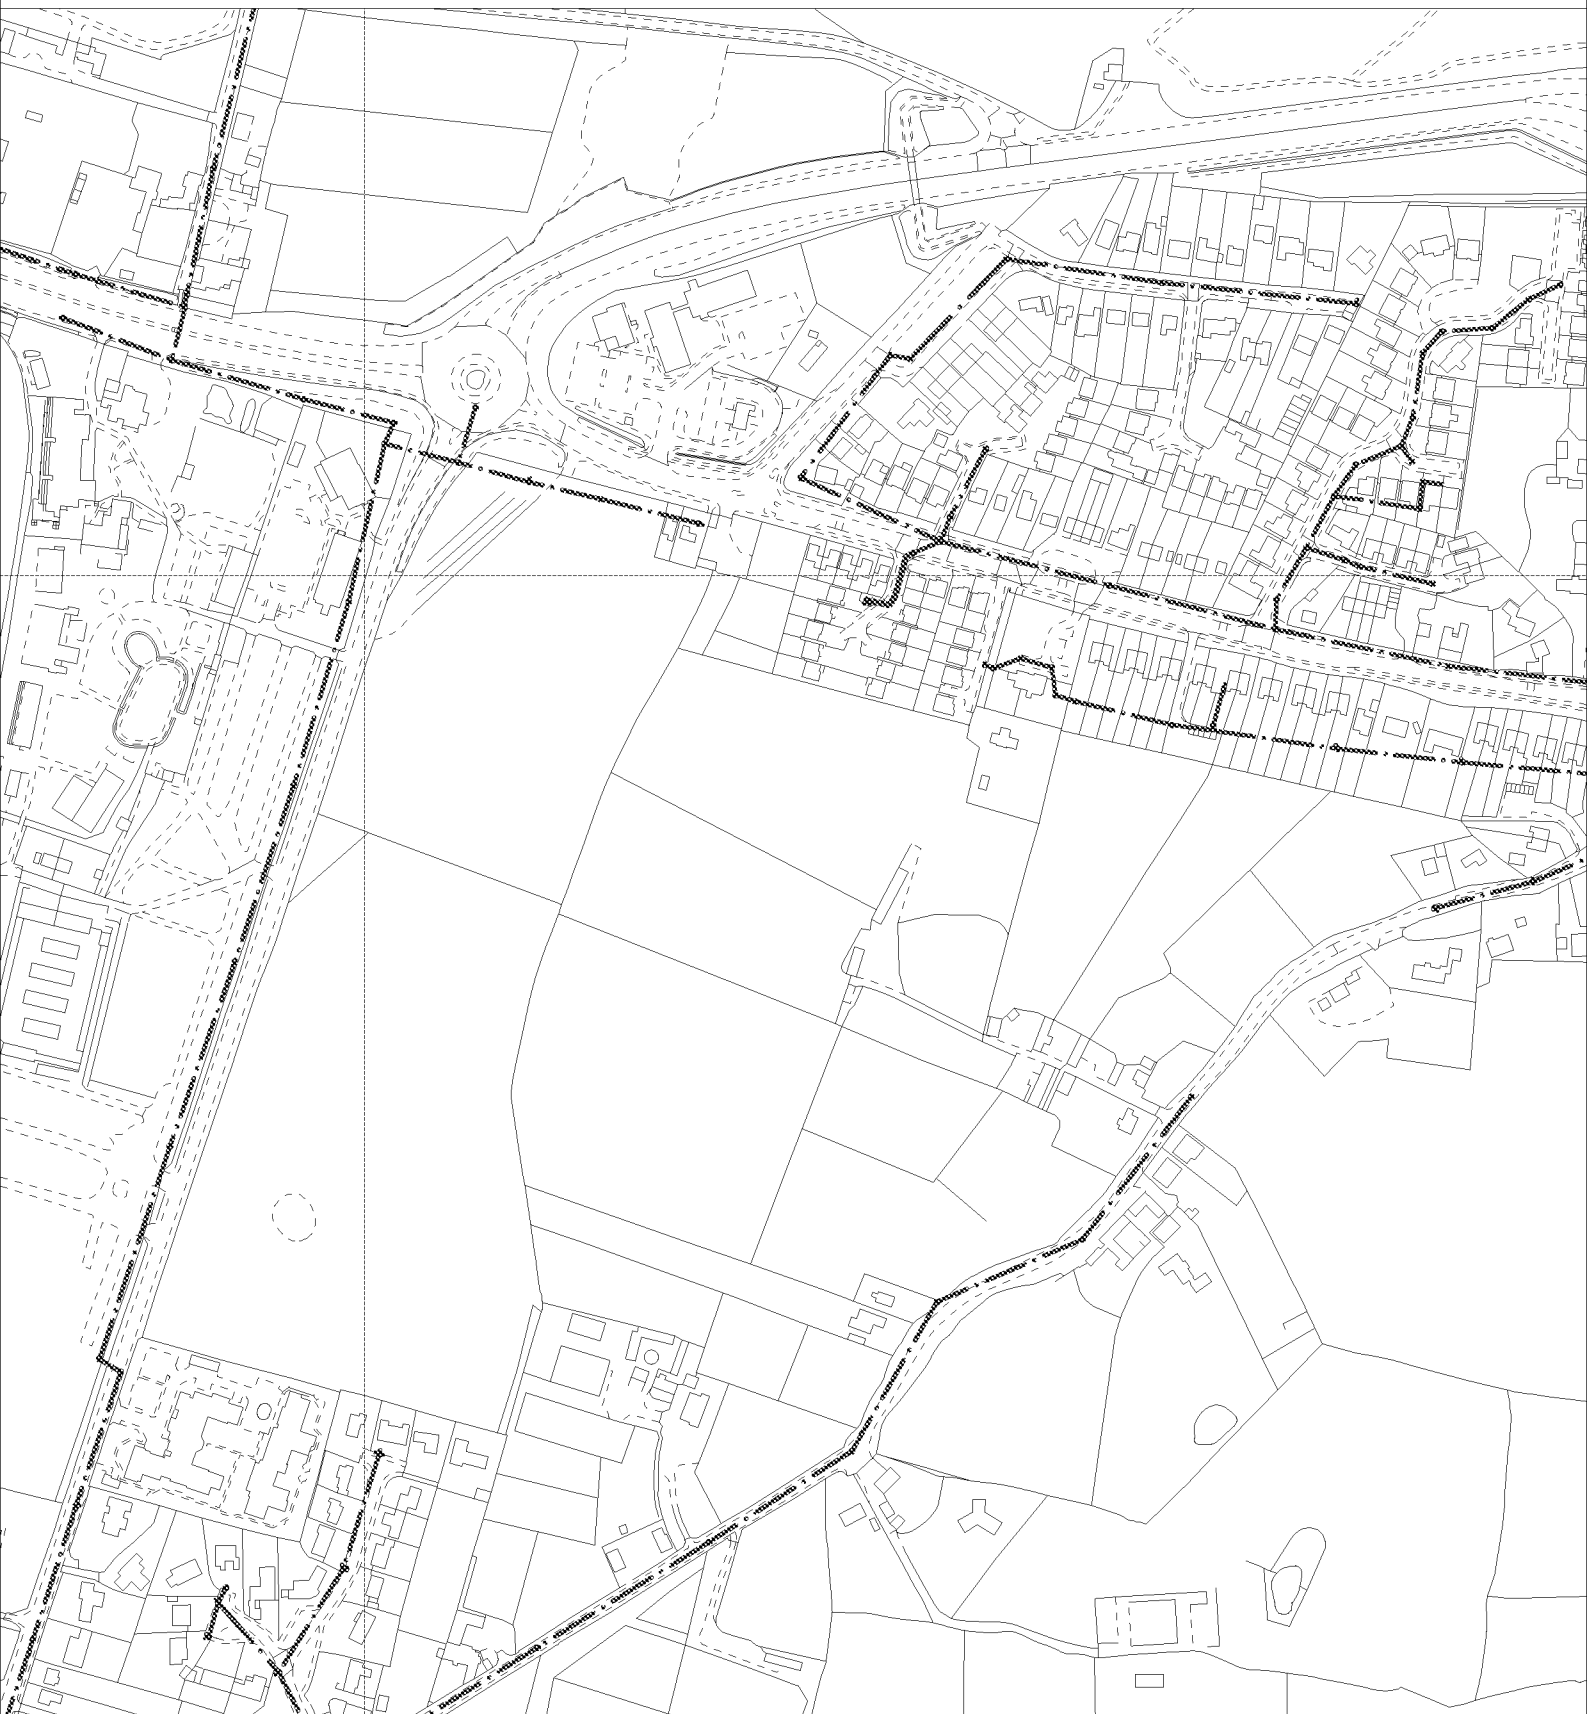

The positions of pipes shown on this plan are believed to be correct, but Southern Water Services Ltd accept no responsibility in the event of inaccuracy. The actual positions should be determined on site.

Based upon Ordnance Survey Digital Data with the permission of the controller of H.M.S.O. Crown Copyright Reserved Licence No. WU 298530

O.S. REF: SU9506NW

Scale: 1:4000

Screen Print

WARNING: BAC pipes are constructed of Bonded Asbestos Cement

WARNING: Unknown (UNK) materials may include Bonded Asbestos Cement

ARUN DISTRICT COUNCIL WA/48/19/RES



Printed By: Ponnannv

Date: 15-5-2015

Southern Water MapGuide Browser

Requested By: