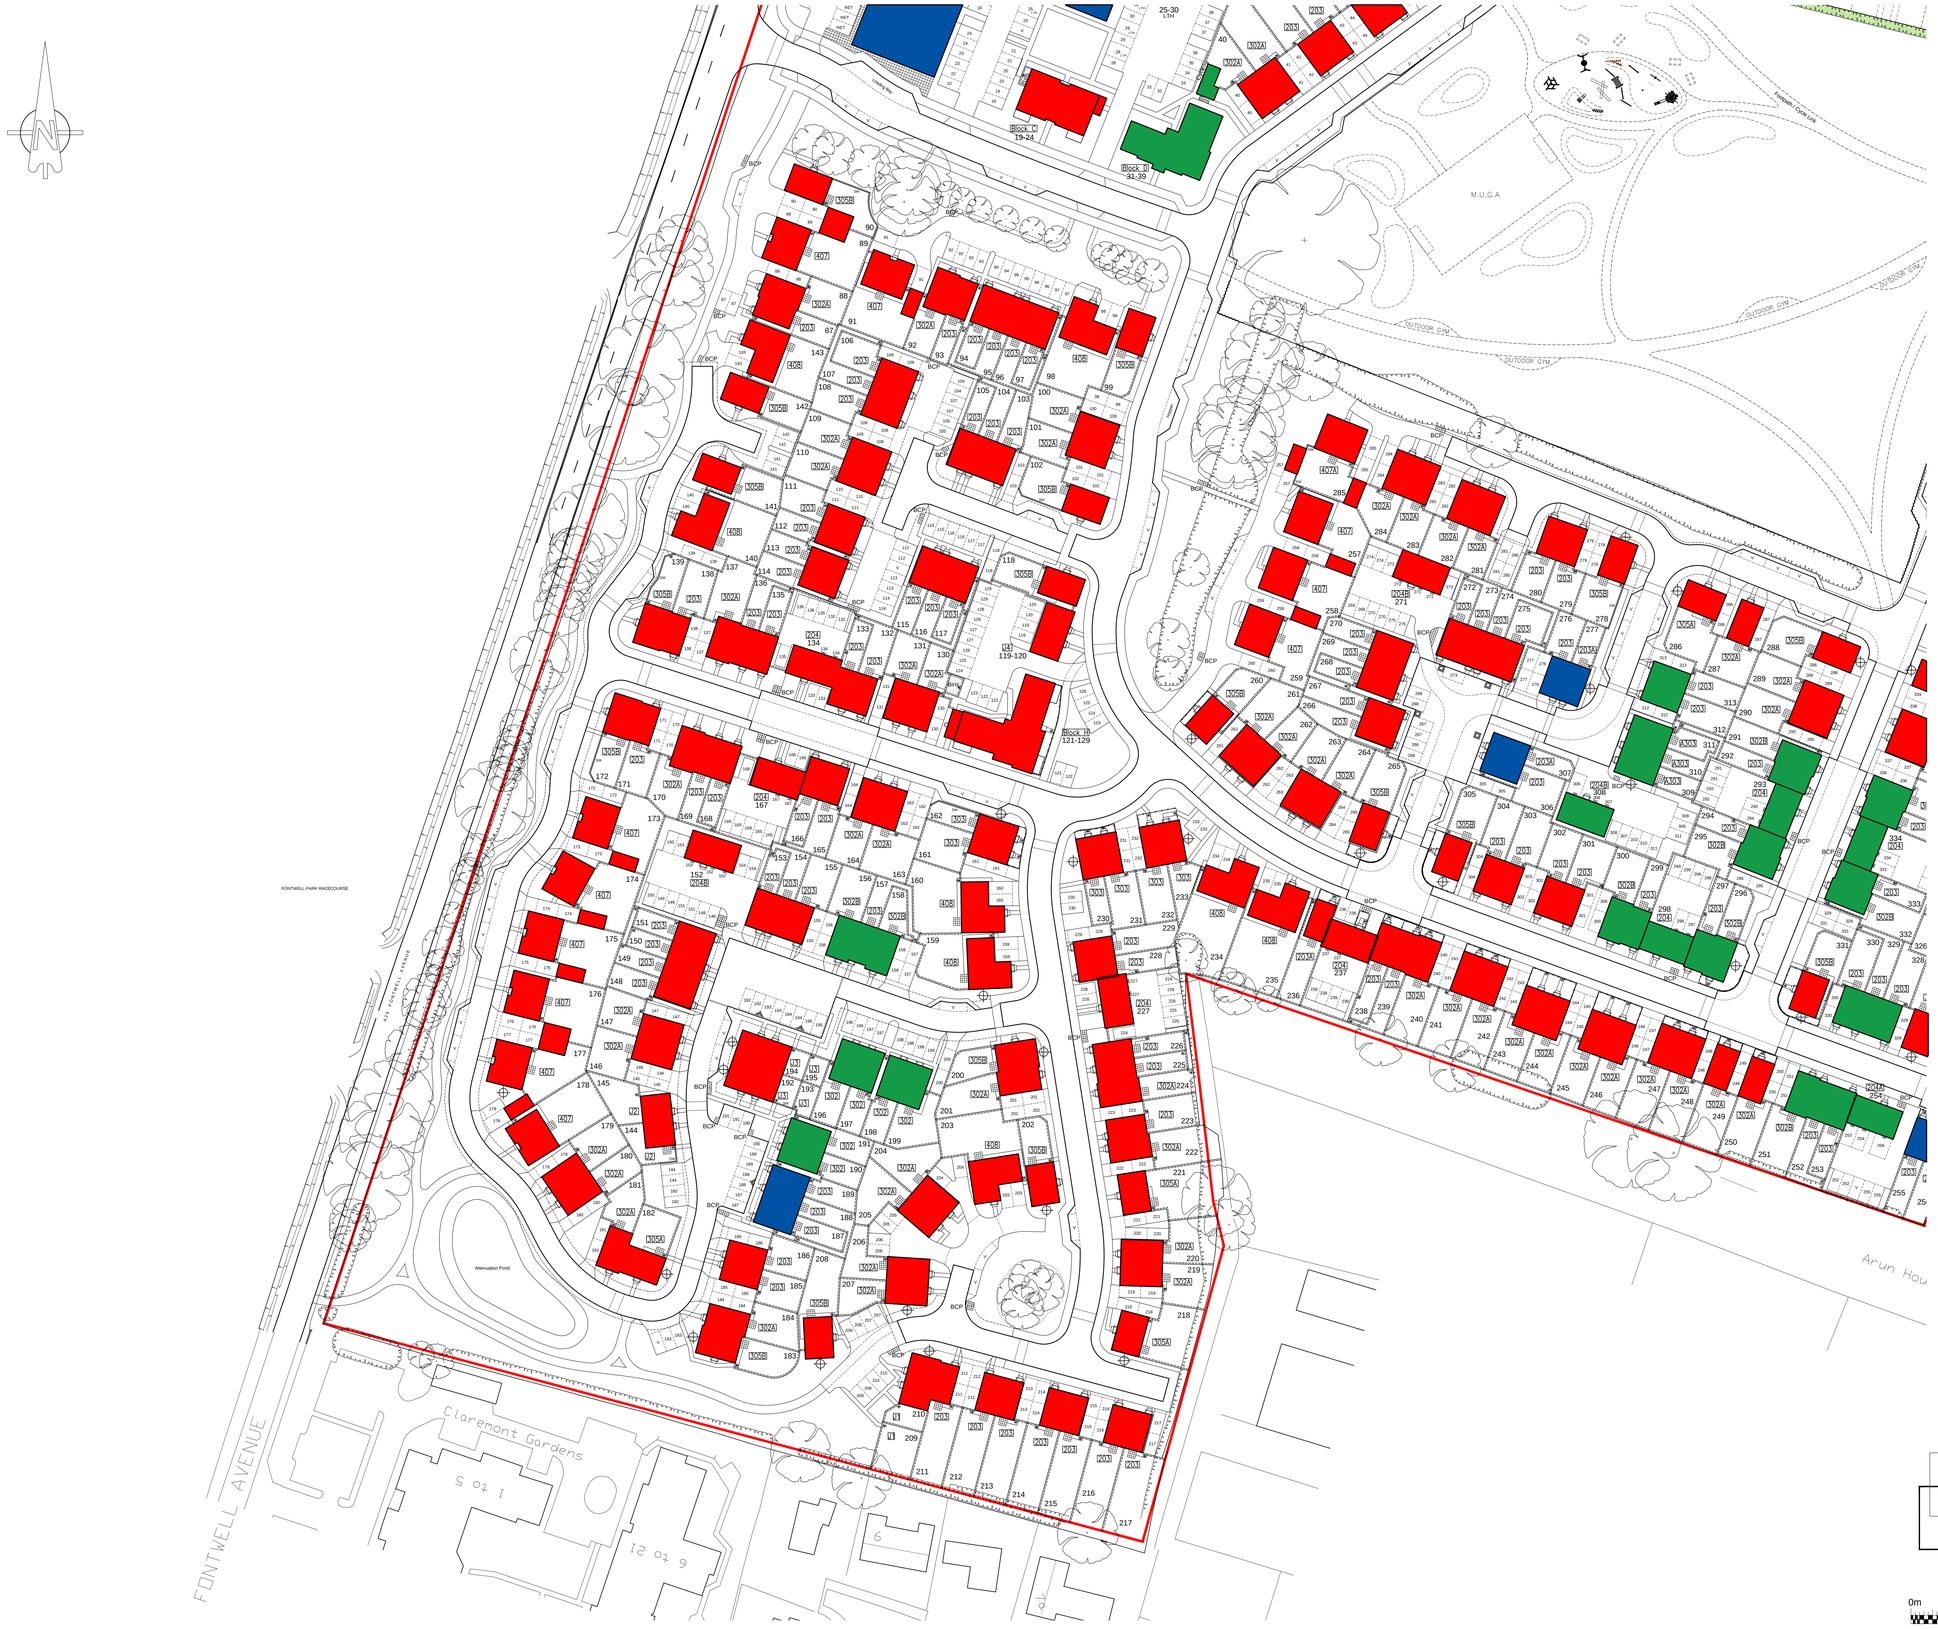

SITE LAYOUT 1:500

KEY

- PRIVATE UNITS
- AFFORDABLE RENTED UNITS
- SHARED OWNERSHIP UNITS

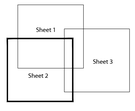

0m 10m 20m 30m

Rev.	Date	Description	Drawn	Checked
E	12-06-19	Updated in line with planning layout.	DGP	DGP
D	17-05-19	Updated in line with planning layout.	DGP	DGP
C	15-05-19	Updated in line with planning layout.	DGP	DGP
B	10-05-19	Updated in line with planning layout.	BAS	DGP
A	01-05-19	Updated in line with planning layout.	DGP	DGP

Client: dandara

aap architecture

Project
Land south of Arundel Road,
Fontwell, West Sussex.

Drawing Title
Tenure Layout
Sheet 2 of 3

Scale	1:500 @ A0	Drawn	DGP	Checked	AAP
Date	October 2018	File	P1549 Layout	Drawing Status	
Drg.No.	P1549.24	Rev.	E		PLANNING

AAP Architecture Ltd
Unit A, Monument Business Centre, Monument Way East, Woking, Surrey GU21 5LG
T 01483 727345 **E** projects@aap-arc.co.uk **W** aap-arc.co.uk

Under the Intellectual Property Act 2014, this drawing is the copyright of AAP Architecture Ltd.

ARUN DISTRICT COUNCIL WA/0001/0003