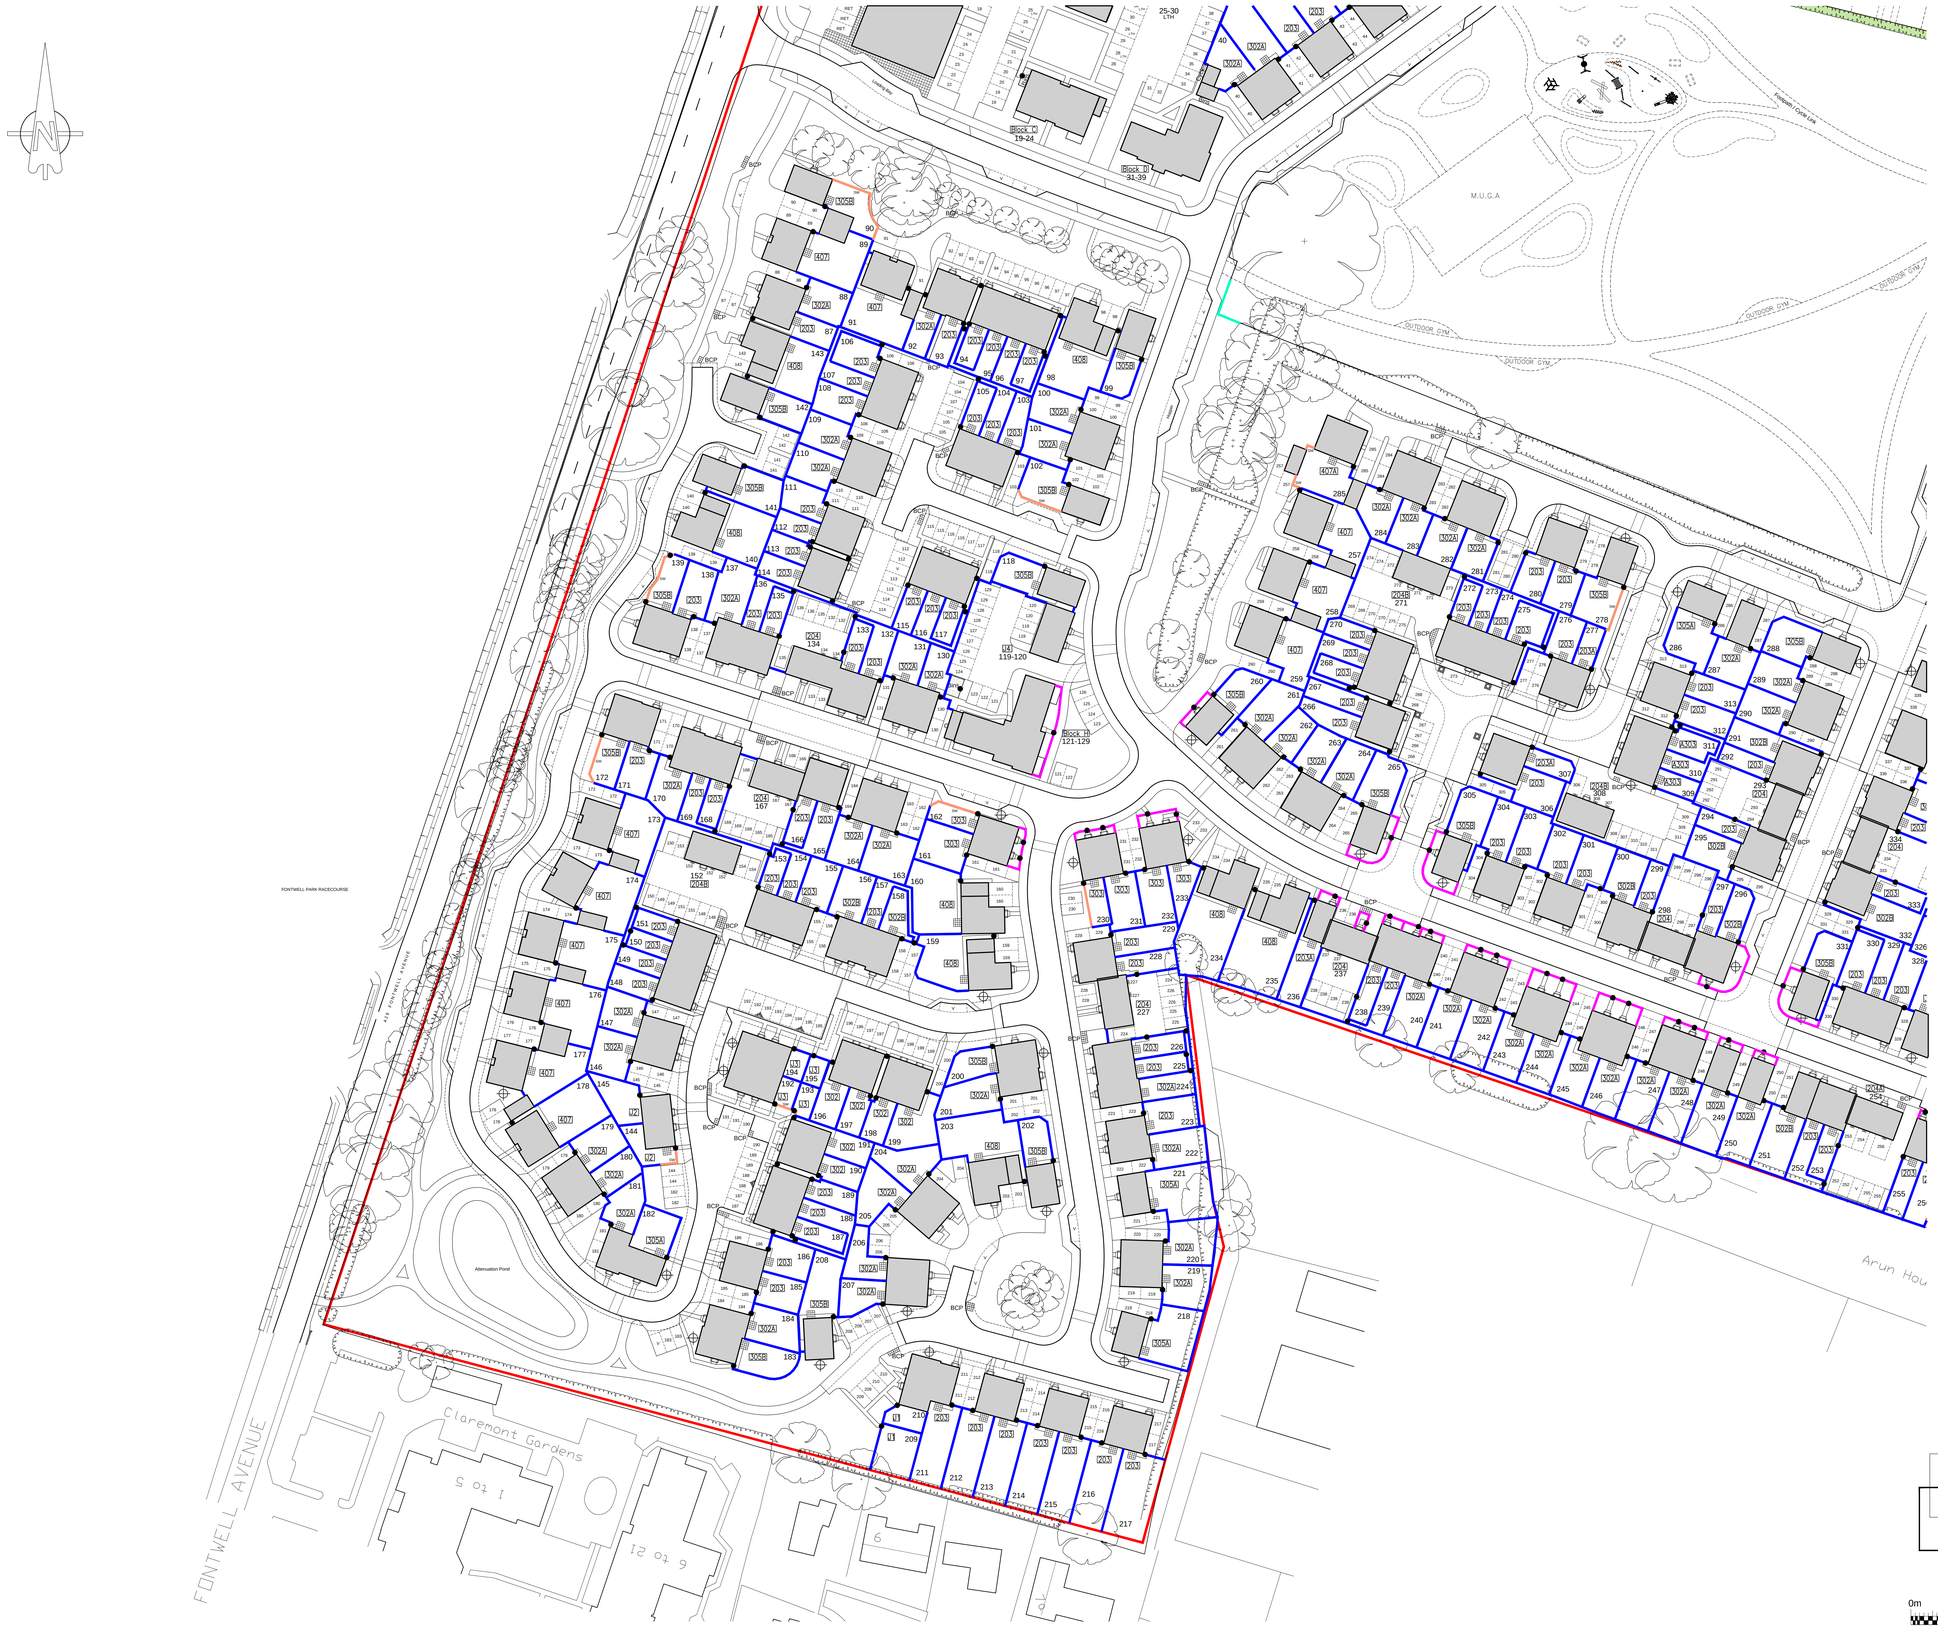

SITE LAYOUT 1:500

KEY

- 1.8m CLOSE BOARD FENCE
- 1.8m LARCH LAP FENCE
- 1.8m BRICK SCREEN WALL
- 1.2m METAL RAILINGS
- 0.9m TIMBER KNEE RAIL FENCE
- GATE

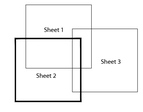

0m 10m 20m 30m

Rev.	Date	Description	Drawn	Checked
E	12-06-19	Updated in line with planning layout.	DGP	DGP
D	17-05-19	Updated in line with planning layout.	DGP	DGP
C	15-05-19	Updated in line with planning layout.	DGP	DGP
B	10-05-19	Updated in line with planning layout.	BAS	DGP
A	01-05-19	Updated in line with planning layout.	DGP	DGP

Client: dandara

aap architecture

Project
Land south of Arundel Road,
Fontwell, West Sussex.

Drawing Title
Enclosures Layout
Sheet 2 of 3

Scale: 1:500 @ A0
Drawn: DGP
Checked: AAP
Date: October 2018
File: P1549 Layout
Drawing Status: PLANNING
Drg.No.: P1549.27
Rev.: E

AAP Architecture Ltd
Unit A, Monument Business Centre, Monument Way East, Woking, Surrey GU21 5LG
T 01483 727345 E projects@aap-arc.co.uk W aap-arc.co.uk

Under the Intellectual Property Act 2014, this drawing is the copyright of AAP Architecture Ltd.

ARUN DISTRICT COUNCIL WASSERMEIER