


B	05.06.19	Plot 308 handed. Windows sizes revised. Side gables added to plots 307 & 277. House type reference and materials amended.	ACG	DGP
A	22.05.19	Landscaping & garage added.	ACG	DGP
Rev.	Date	Description	Drawn	Checked

Client  dandara

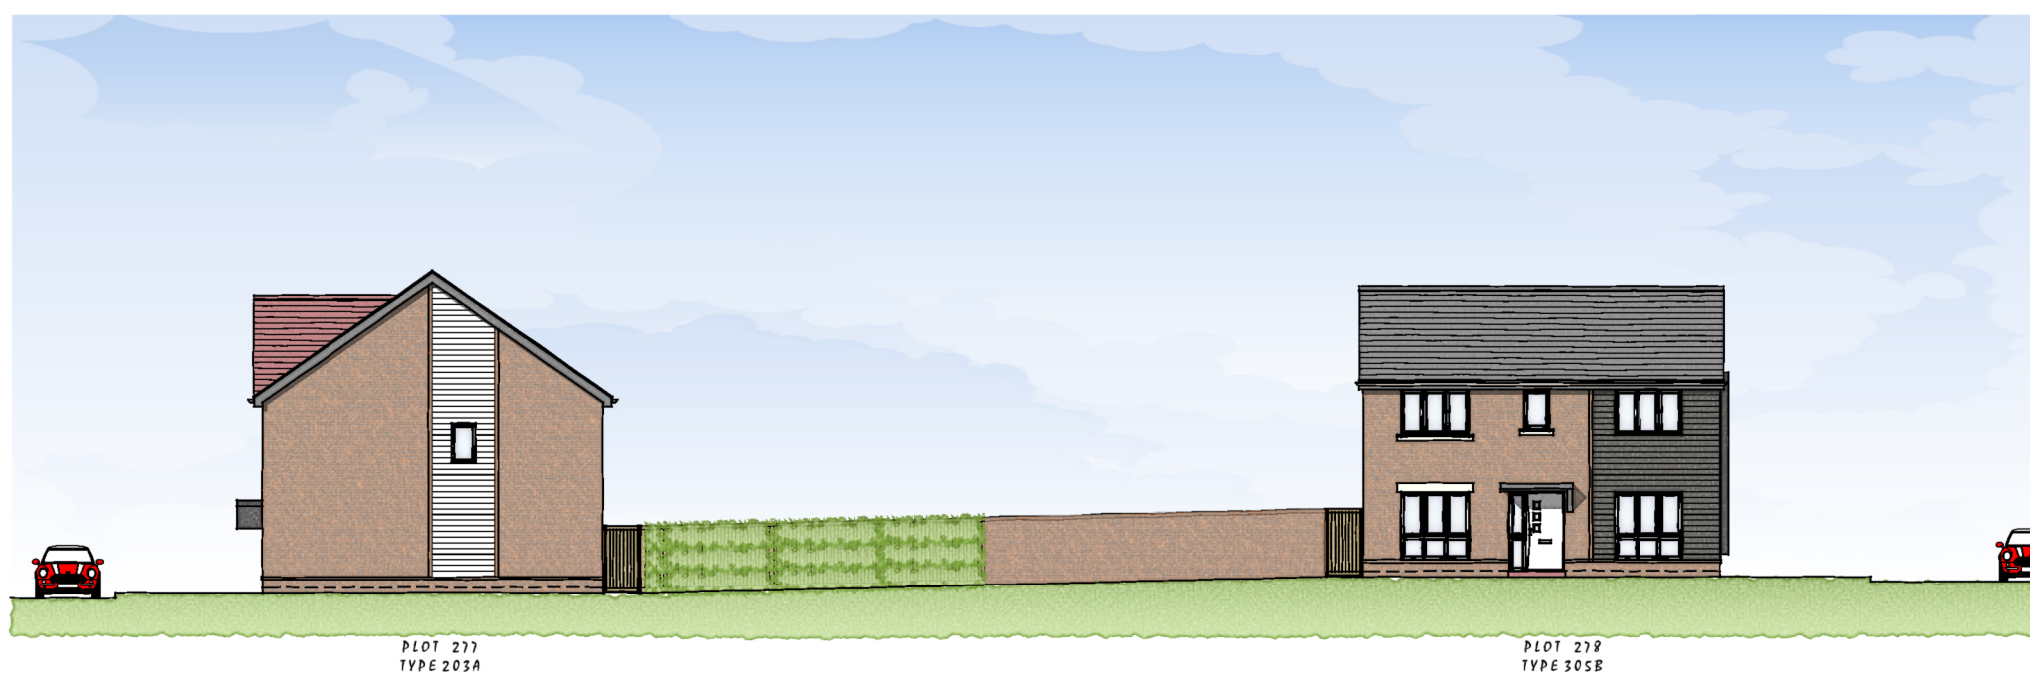

Project
**Fontwell,
West Sussex.**
Drawing Title
Streetscenes
Sheet 7

Scale **1:200 @ A1** Drawn **ACG** Checked **DGP**
Date **May 2019** File **StreetScenes** Drawing Status
Drg.No. **P1549.SS.07** Rev. **B** **PLANNING**

AAP Architecture Ltd
Unit A, Monument Business Centre, Monument Way East, Woking, Surrey GU21 5LG
T 01483 727345 E projects@aab-arc.co.uk W aab-arc.co.uk

Under the Intellectual Property Act 2014, this drawing is the copyright of AAP Architecture Ltd.