


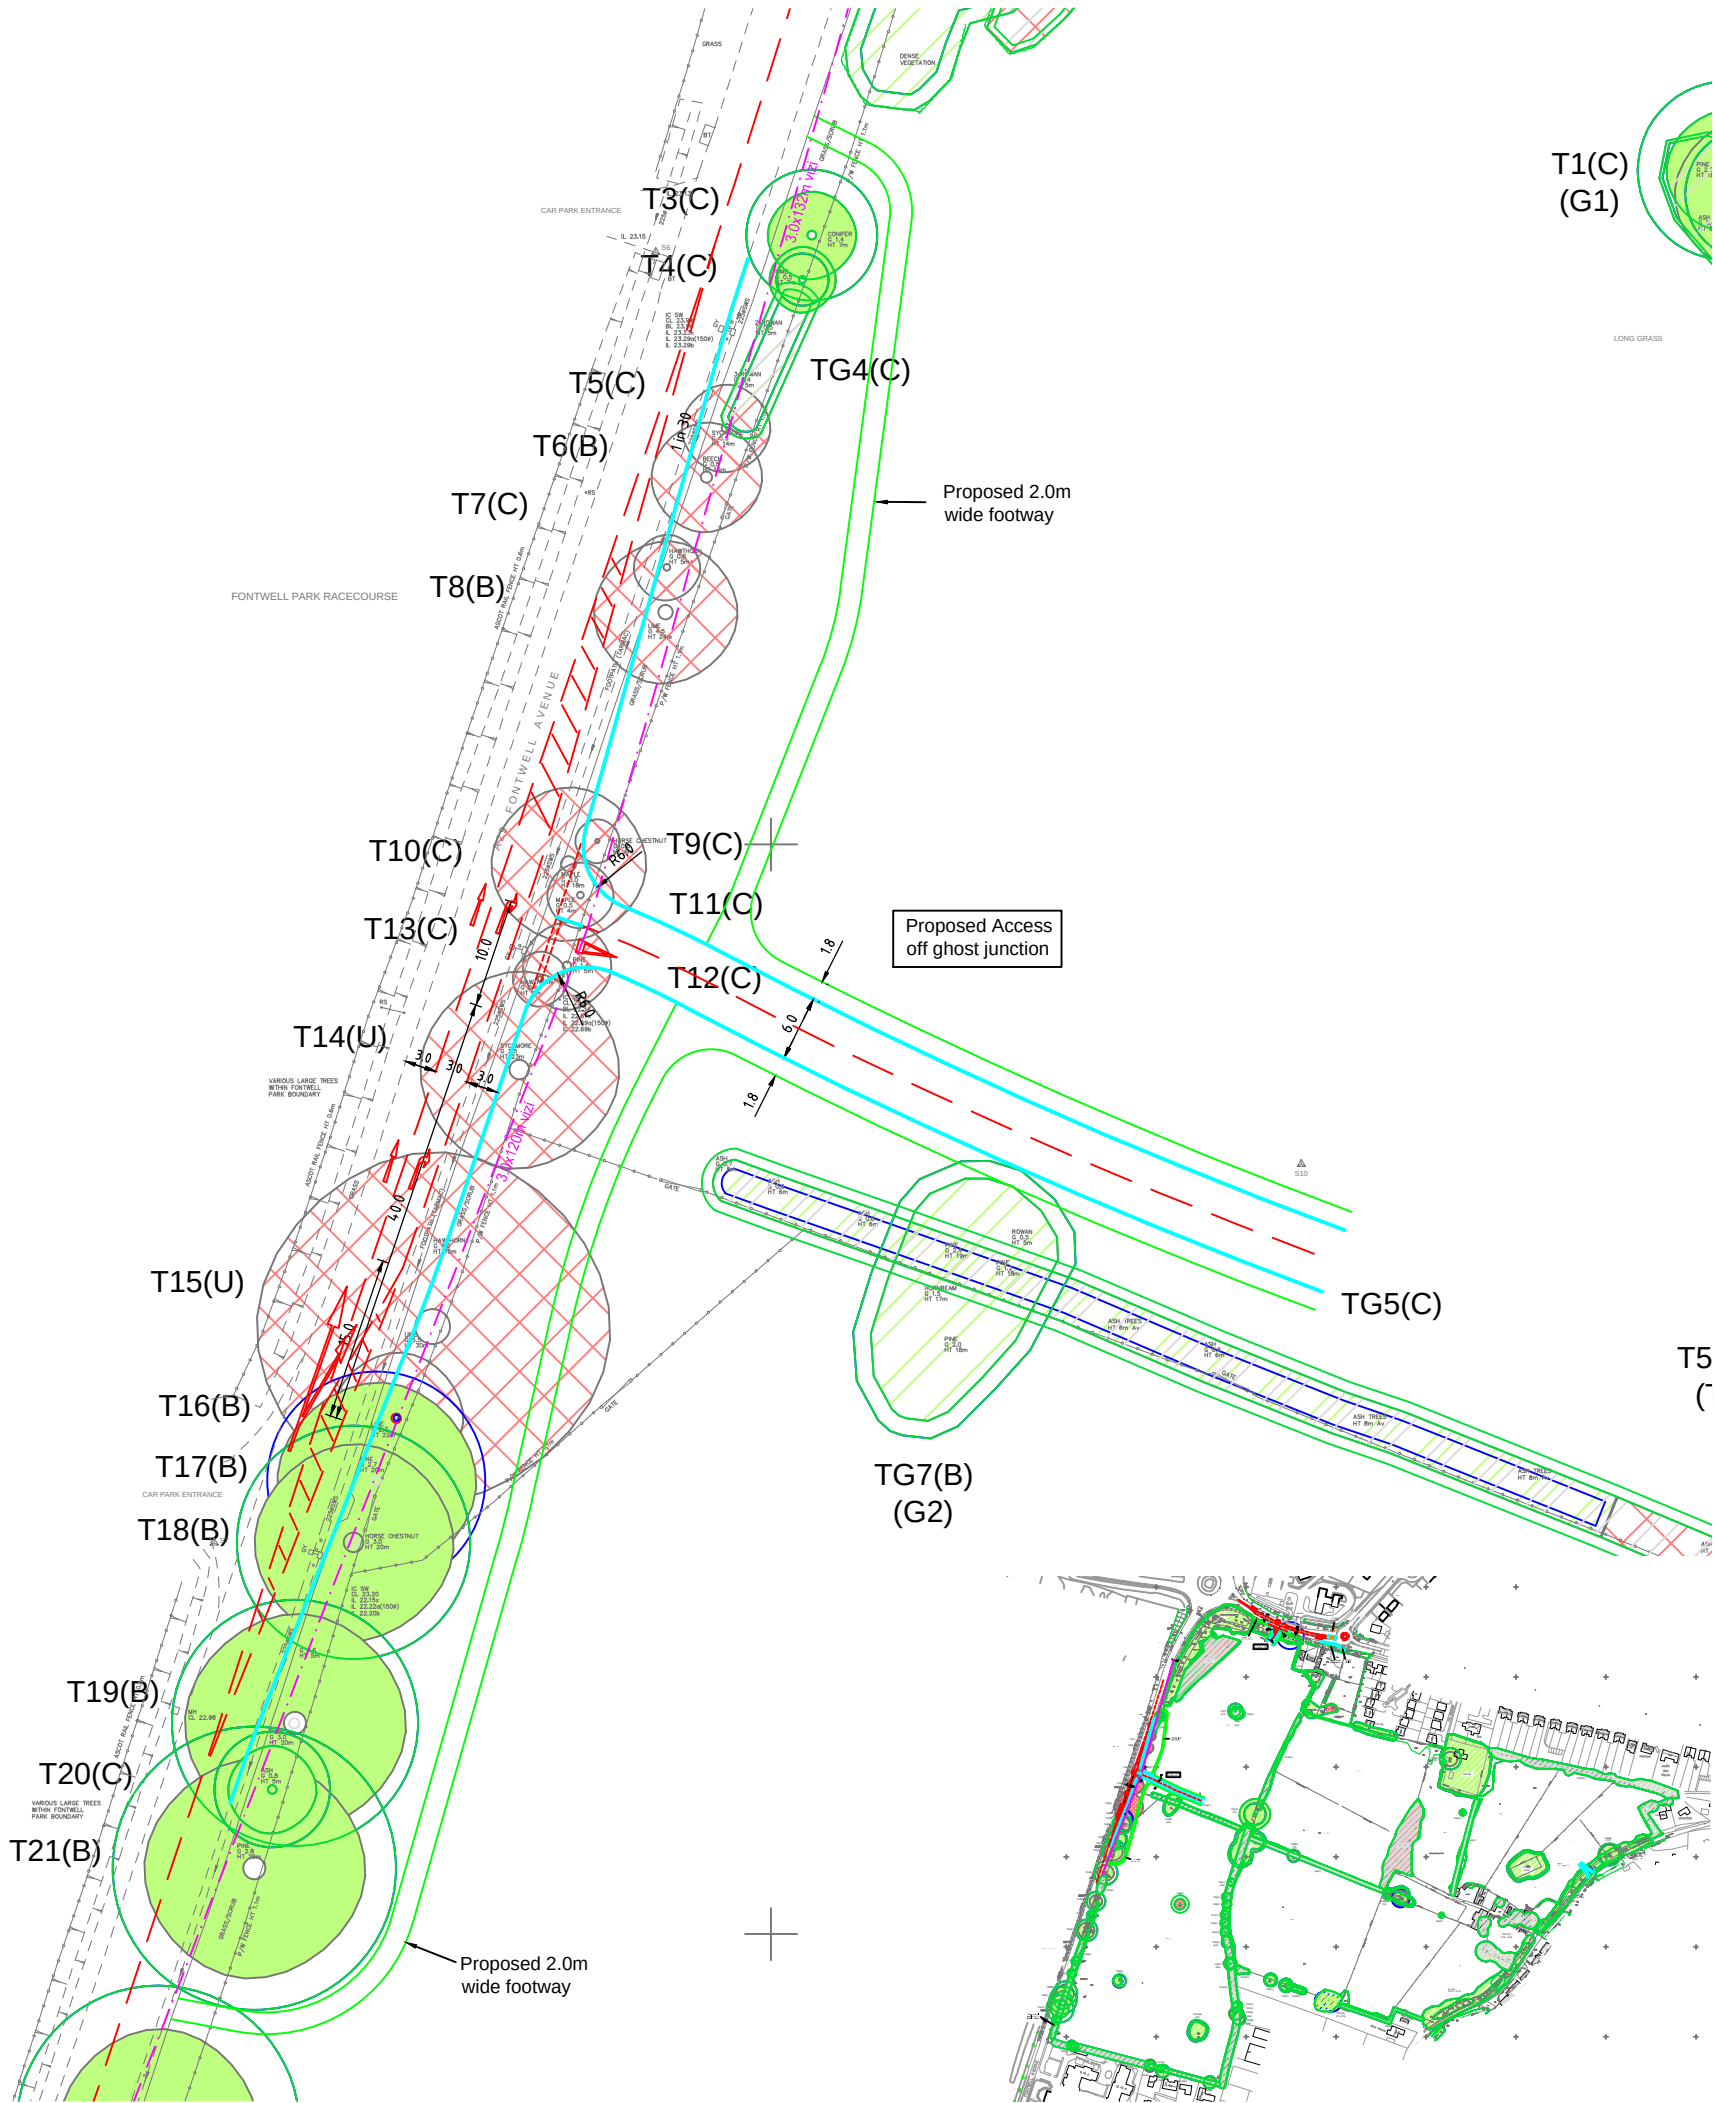

KEY


Tree/Group to be Retained

Tree/Group to be removed to facilitate the proposals

T1 (A)
TG1 (A)

Individual / Group Number and BS Category

T1 (C)
(G1)

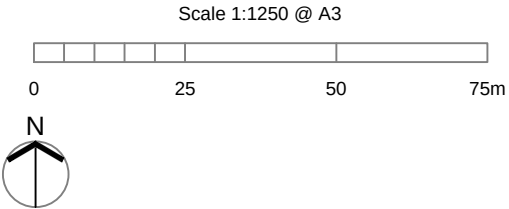Individual / Group Number and BS Category Including TPO Reference Number

NOTES

All dimensions to be verified on site. Do not scale this drawing. All discrepancies to be clarified with project Arboriculturalist. Drawing to be read in conjunction with Arboricultural Assessment and Appendix A - Tree Schedule .

Drawing produced in colour, a monochrome copy should not be relied upon, and is based on digital information supplied by the client in dwg format. The exact position of trees are to be checked and verified on site prior to any tree work or construction work being undertaken.

Trees are living organisms that change over time, the condition of all trees illustrated herein, are to be checked by a qualified arboriculturalist or tree surgeon should works commence 12 months after the time of this survey. Please note that no works should be undertaken to any trees illustrated herein without first obtaining the proper authorisation to do so.

This drawing is the property of FPCR Environment and Design Ltd and is issued on the condition it is not reproduced, retained or disclosed to any unauthorised person, either wholly or in part without written consent of FPCR Environment and Design Ltd.

Ordnance Survey material is used with the permission of The Controller of HMSO, Crown copyright 100018896.

-	21.01.2015	DRAFT	DS
A	25.03.2015	Update	DS
B	27.09.2016	Revision of Retention Categories T10, T14 and T15	DS
rev	date	description	by

masterplanning

environmental assessment

landscape design

urban design

ecology

architecture

arboriculture

FPCR Environment and Design Ltd

Lockington Hall

Lockington

Derby DE74 2RH

t: 01509 672772

f: 01509 674565

e: mail@fpcr.co.uk

w: www.fpcr.co.uk

client
Dandara Ltd

project
Fontwell Avenue
Eastergate

drawing title
TREE RETENTION PLAN
Detailed Access Junction

scale
1:1250 @ A3

drawn
DS

date
June 2015

drawing number
6233-A-08

rev
C

CAD file: J:\6200\6233\ARB\Plans\Tree Retention Plan - Detailed Access REV A.dwg