


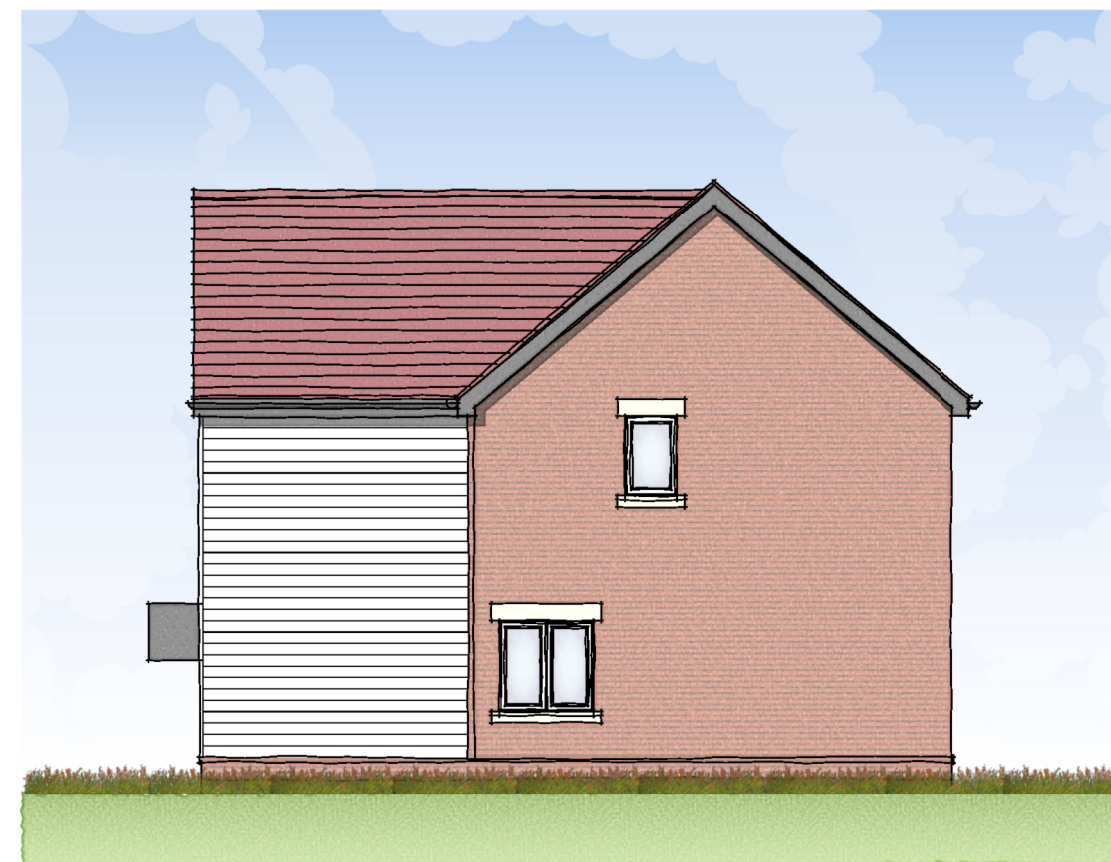

TYPE 408



ARUN DISTRICT COUNCIL WA/48/19/RES

Rev.	Date	Description	Drawn	Checked
Client		Scale 1:100 @ A3	Drawn ACG	Checked DGP
Project	Fontwell, West Sussex.	Date June 2019	File Type 408	
Drawing Title	Type 408 - Style Ref 3	Drg.No. P1549.408.20	Rev. -	Drawing Status PLANNING
Front & Side Elevations - (Brick + White Boarding)				

AAP Architecture Ltd
Unit A, Monument Business Centre, Monument Way East, Woking, Surrey GU21 5LG
T 01483 727345 **E** projects@aap-arc.co.uk **W** aap-arc.co.uk

Under the Intellectual Property Act 2014, this drawing is the copyright of AAP Architecture Ltd.