
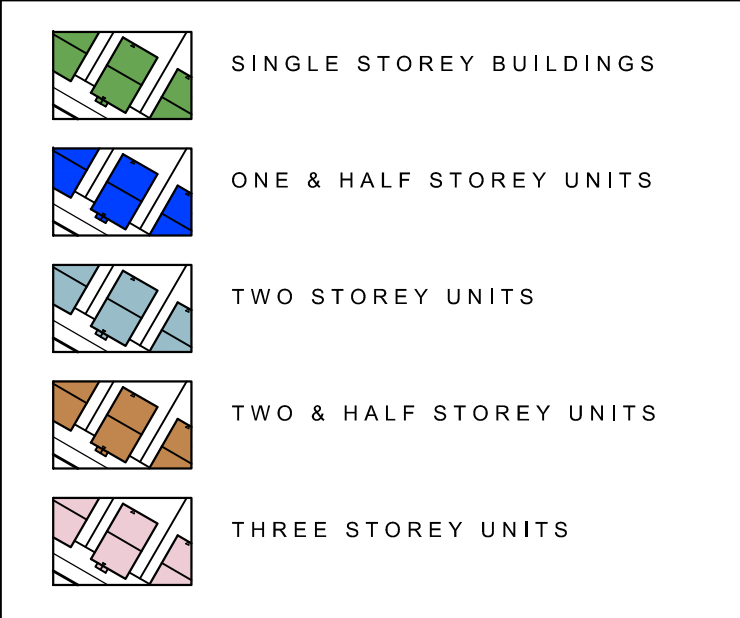


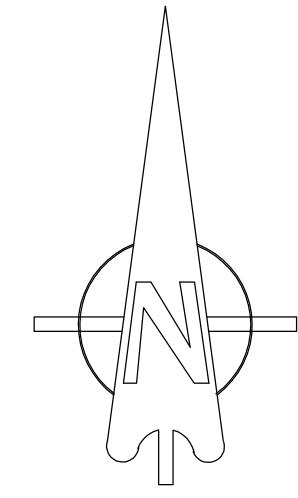

C	29-01-20	Updated in line with Planning Layout.	DGP	DGP
B	29-01-20	Updated in line with Planning Layout.	BAS	DGP
A	15-01-20	Updated in line with Planning Layout.	DGP	DGP
Rev.	Date	Description	Drawn	Checked

Client **dandara** **aap**
architecture

Project
Land south of Arundel Road,
Fontwell, West Sussex.
Drawing Title
Heights Layout

Scale N.T.S. @ A0 Drawn DGP Checked AAP
Date December 19 File P1549 Layout Drawing Status
OrigNo P1549.1.03 Rev C PLANNING

AAP Architecture Ltd
Unit A, Monument Business Centre, Monument Way East, Woking, Surrey GU21 5LG
T 01483 727345 E projects@aap-arc.co.uk W aap-arc.co.uk
Under the Intellectual Property Act 2014, this drawing is the copyright of AAP Architecture Ltd.