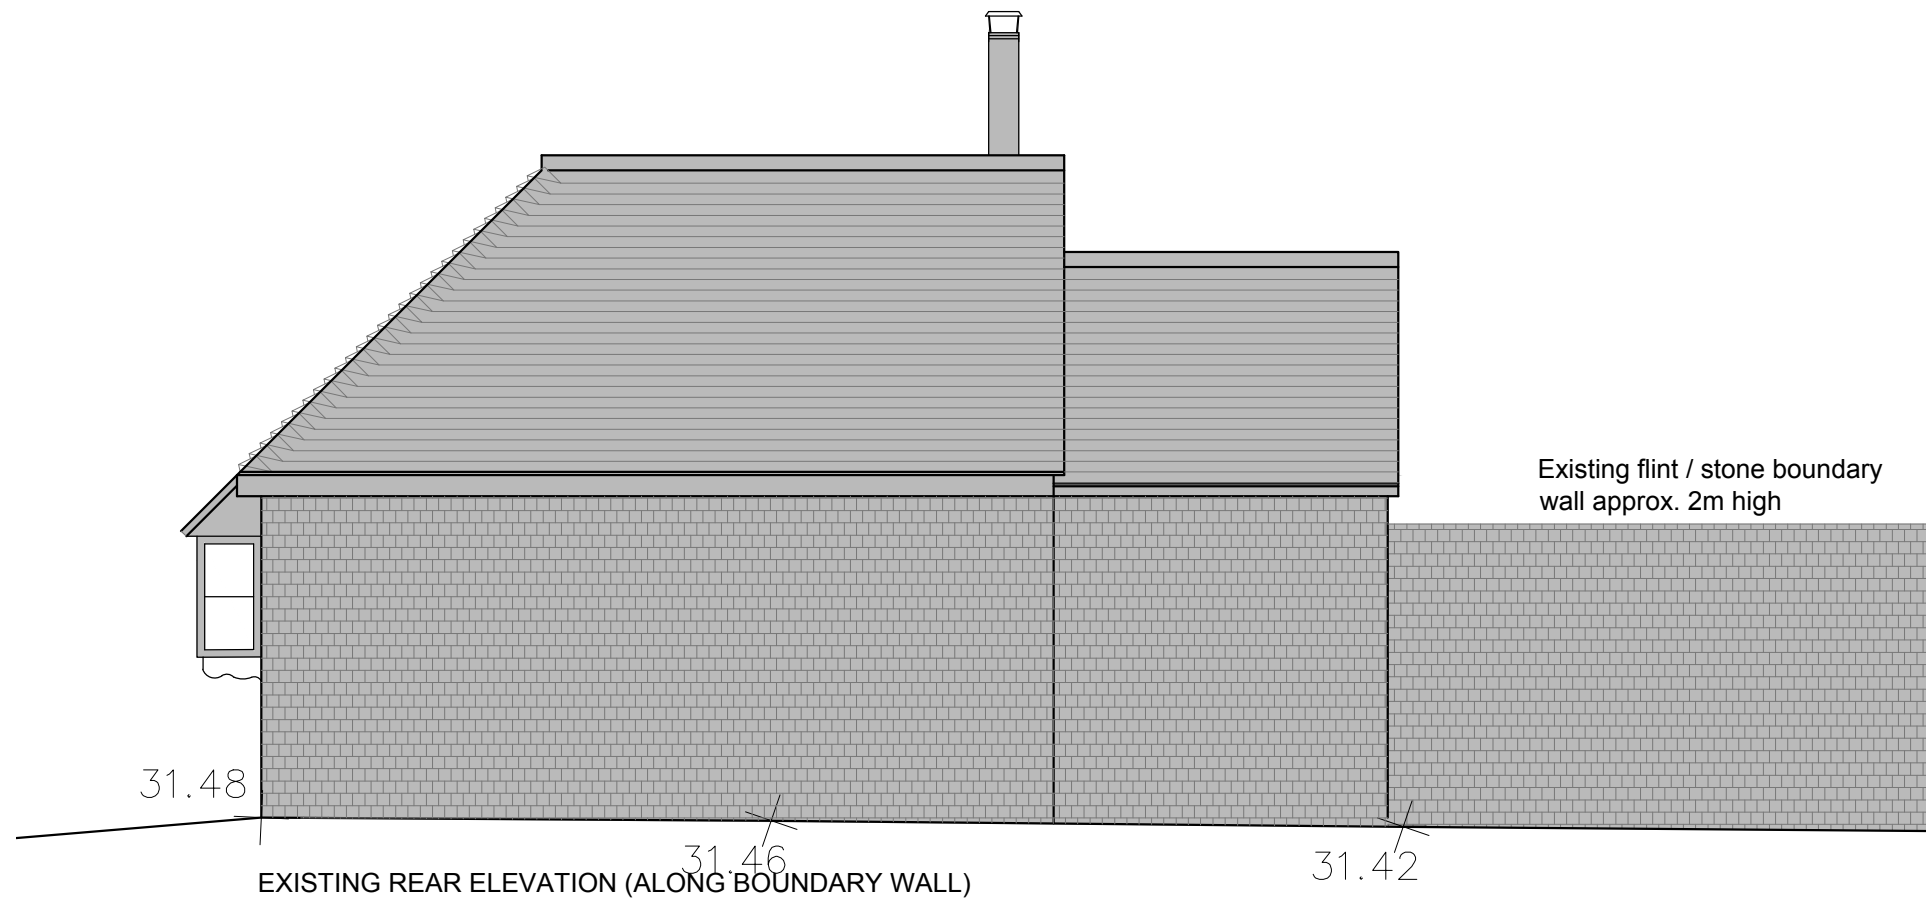
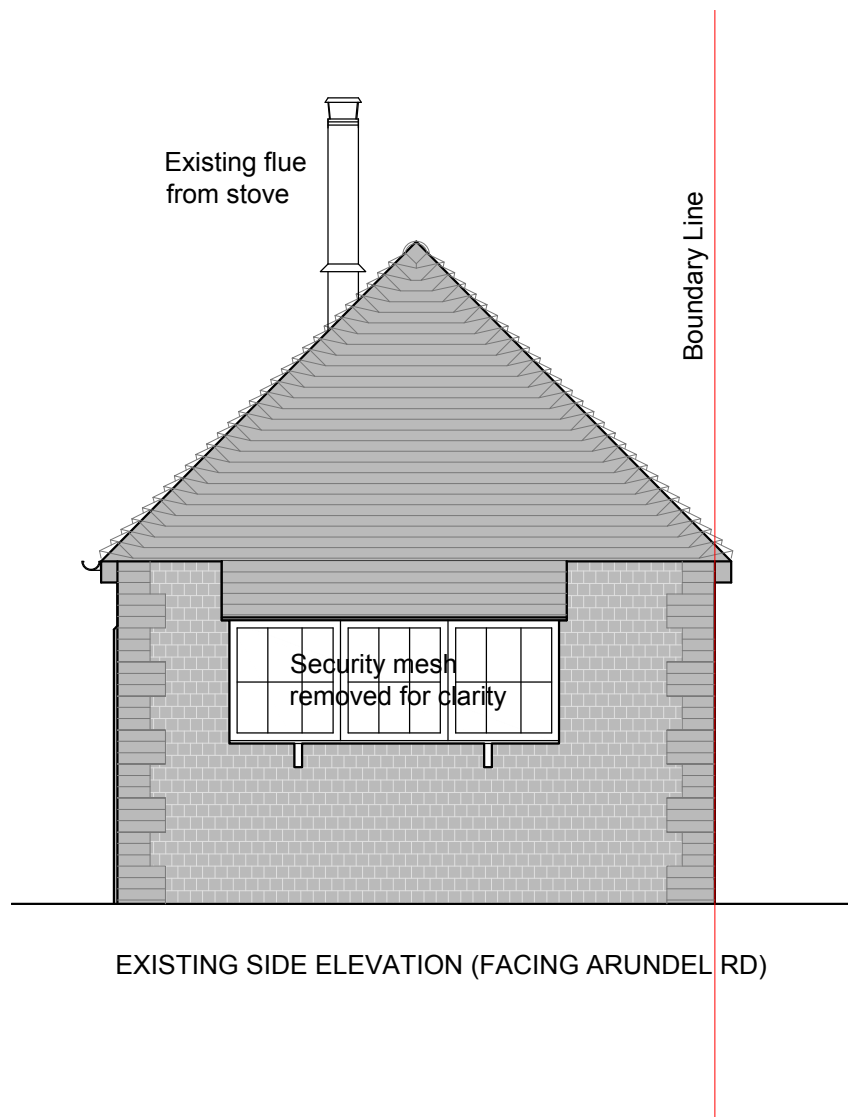


Rev.	Date	Description	Drawn	Checked
Client		dandara	Scale	1:50 @ A3
Project		Fontwell, West Sussex.	Date	April 2019
Drawing Title		Bottle Store	File	Existing Bottle Store
Existing Elevations		Drg.No.	P1549.BS.13	Rev.
			Drawing Status	PLANNING

AAP Architecture Ltd
Unit A, Monument Business Centre, Monument Way East, Woking, Surrey GU21 5LG
T 01483 727345 E projects@aap-arc.co.uk W aap-arc.co.uk

Under the Intellectual Property Act 2014, this drawing is the copyright of AAP Architecture Ltd.