


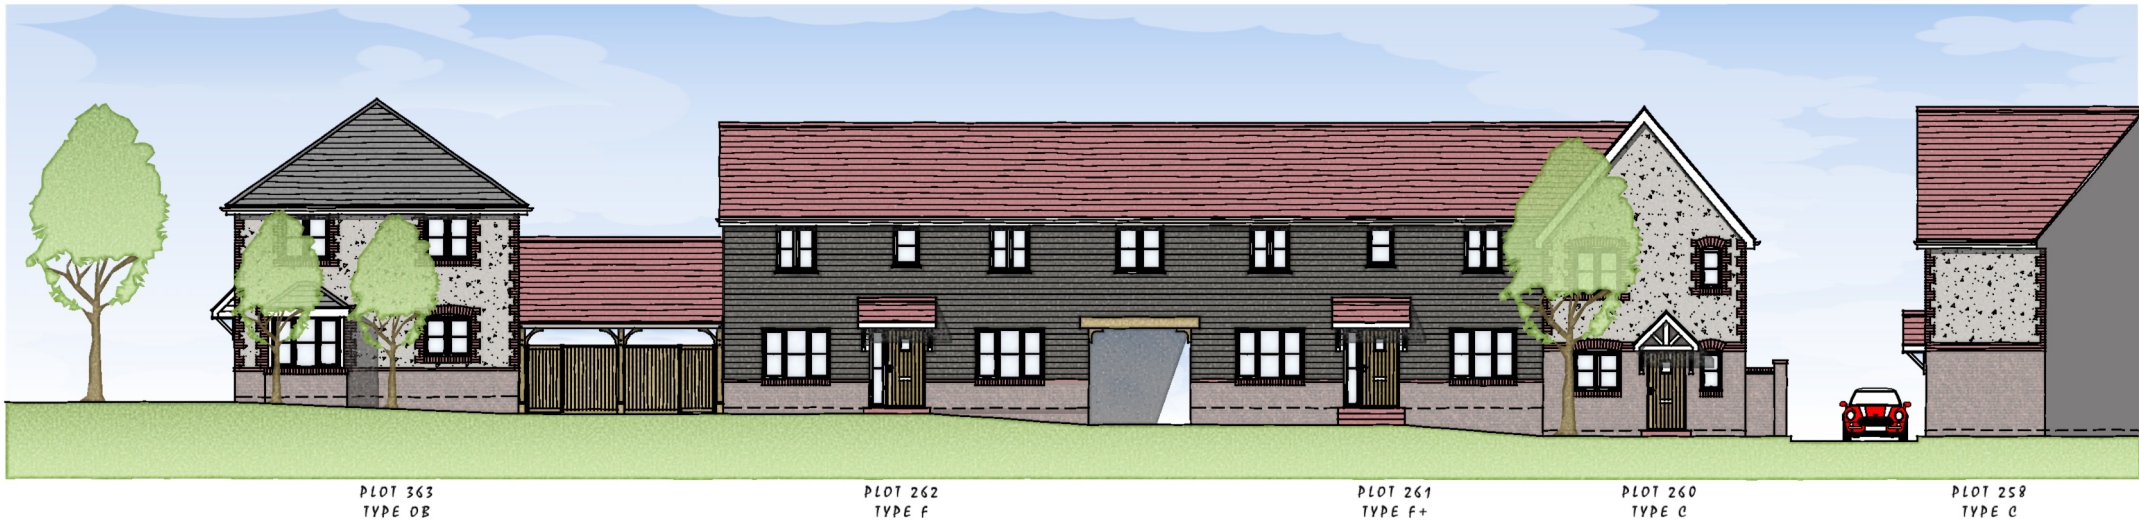

B	29.01.20	Blocks F & G amended.	ACG	DGP
A	17.01.20	Materials amended in line with clients comments.	ACG	DGP
Rev.	Date	Description	Drawn	Checked

Client 

Project
Fontwell,
West Sussex.

Drawing Title
Streetscenes
Sheet 3

Scale	1:200 @ A2	Drawn	ACG	Checked	DGP
Date	January 2020	File	StreetScenes	Drawing Status	
Drg.No.	P1549.SS.03	Rev.	B	PLANNING	

AAP Architecture Ltd
Unit A, Monument Business Centre, Monument Way East, Woking, Surrey GU21 5LG
T 01483 727345 E projects@aap-arc.co.uk W aap-arc.co.uk

Under the Intellectual Property Act 2014, this drawing is the copyright of AAP Architecture Ltd.