
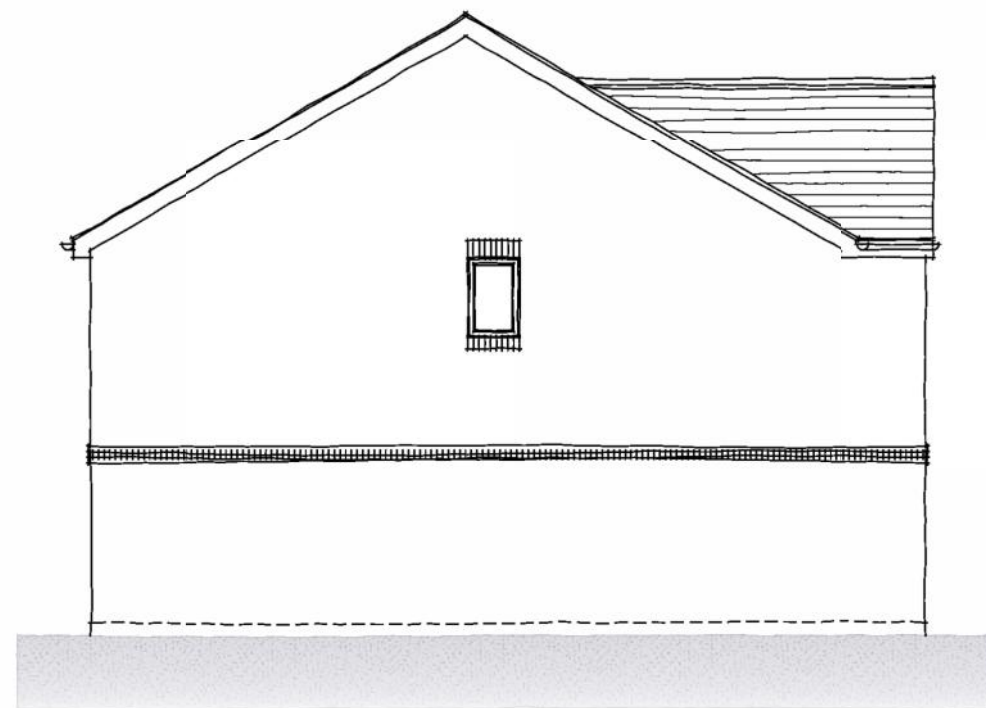


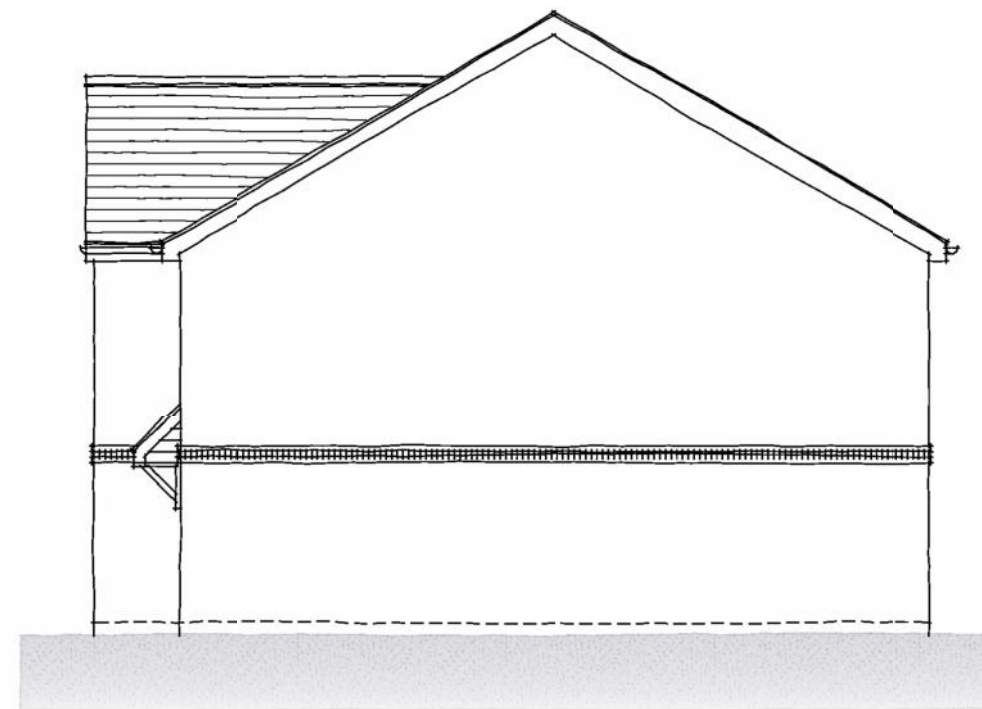

TYPE W

Rev.	Date	Description	Drawn	Checked	
Client		Scale 1:100 @ A3	Drawn ACG	Checked DGP	
Project	Fontwell, West Sussex.	Date January 2019	File Type W		
Drawing Title	Type W (Style Arundel/London Road) Elevations (Brick)	Drg.No. P1549.W-A.02	Rev. -		Drawing Status PLANNING

AAP Architecture Ltd
Unit A, Monument Business Centre, Monument Way East, Woking, Surrey GU21 5LG
T 01483 727345 **E** projects@aab-arc.co.uk **W** aap-arc.co.uk

Under the Intellectual Property Act 2014, this drawing is the copyright of AAP Architecture Ltd.